


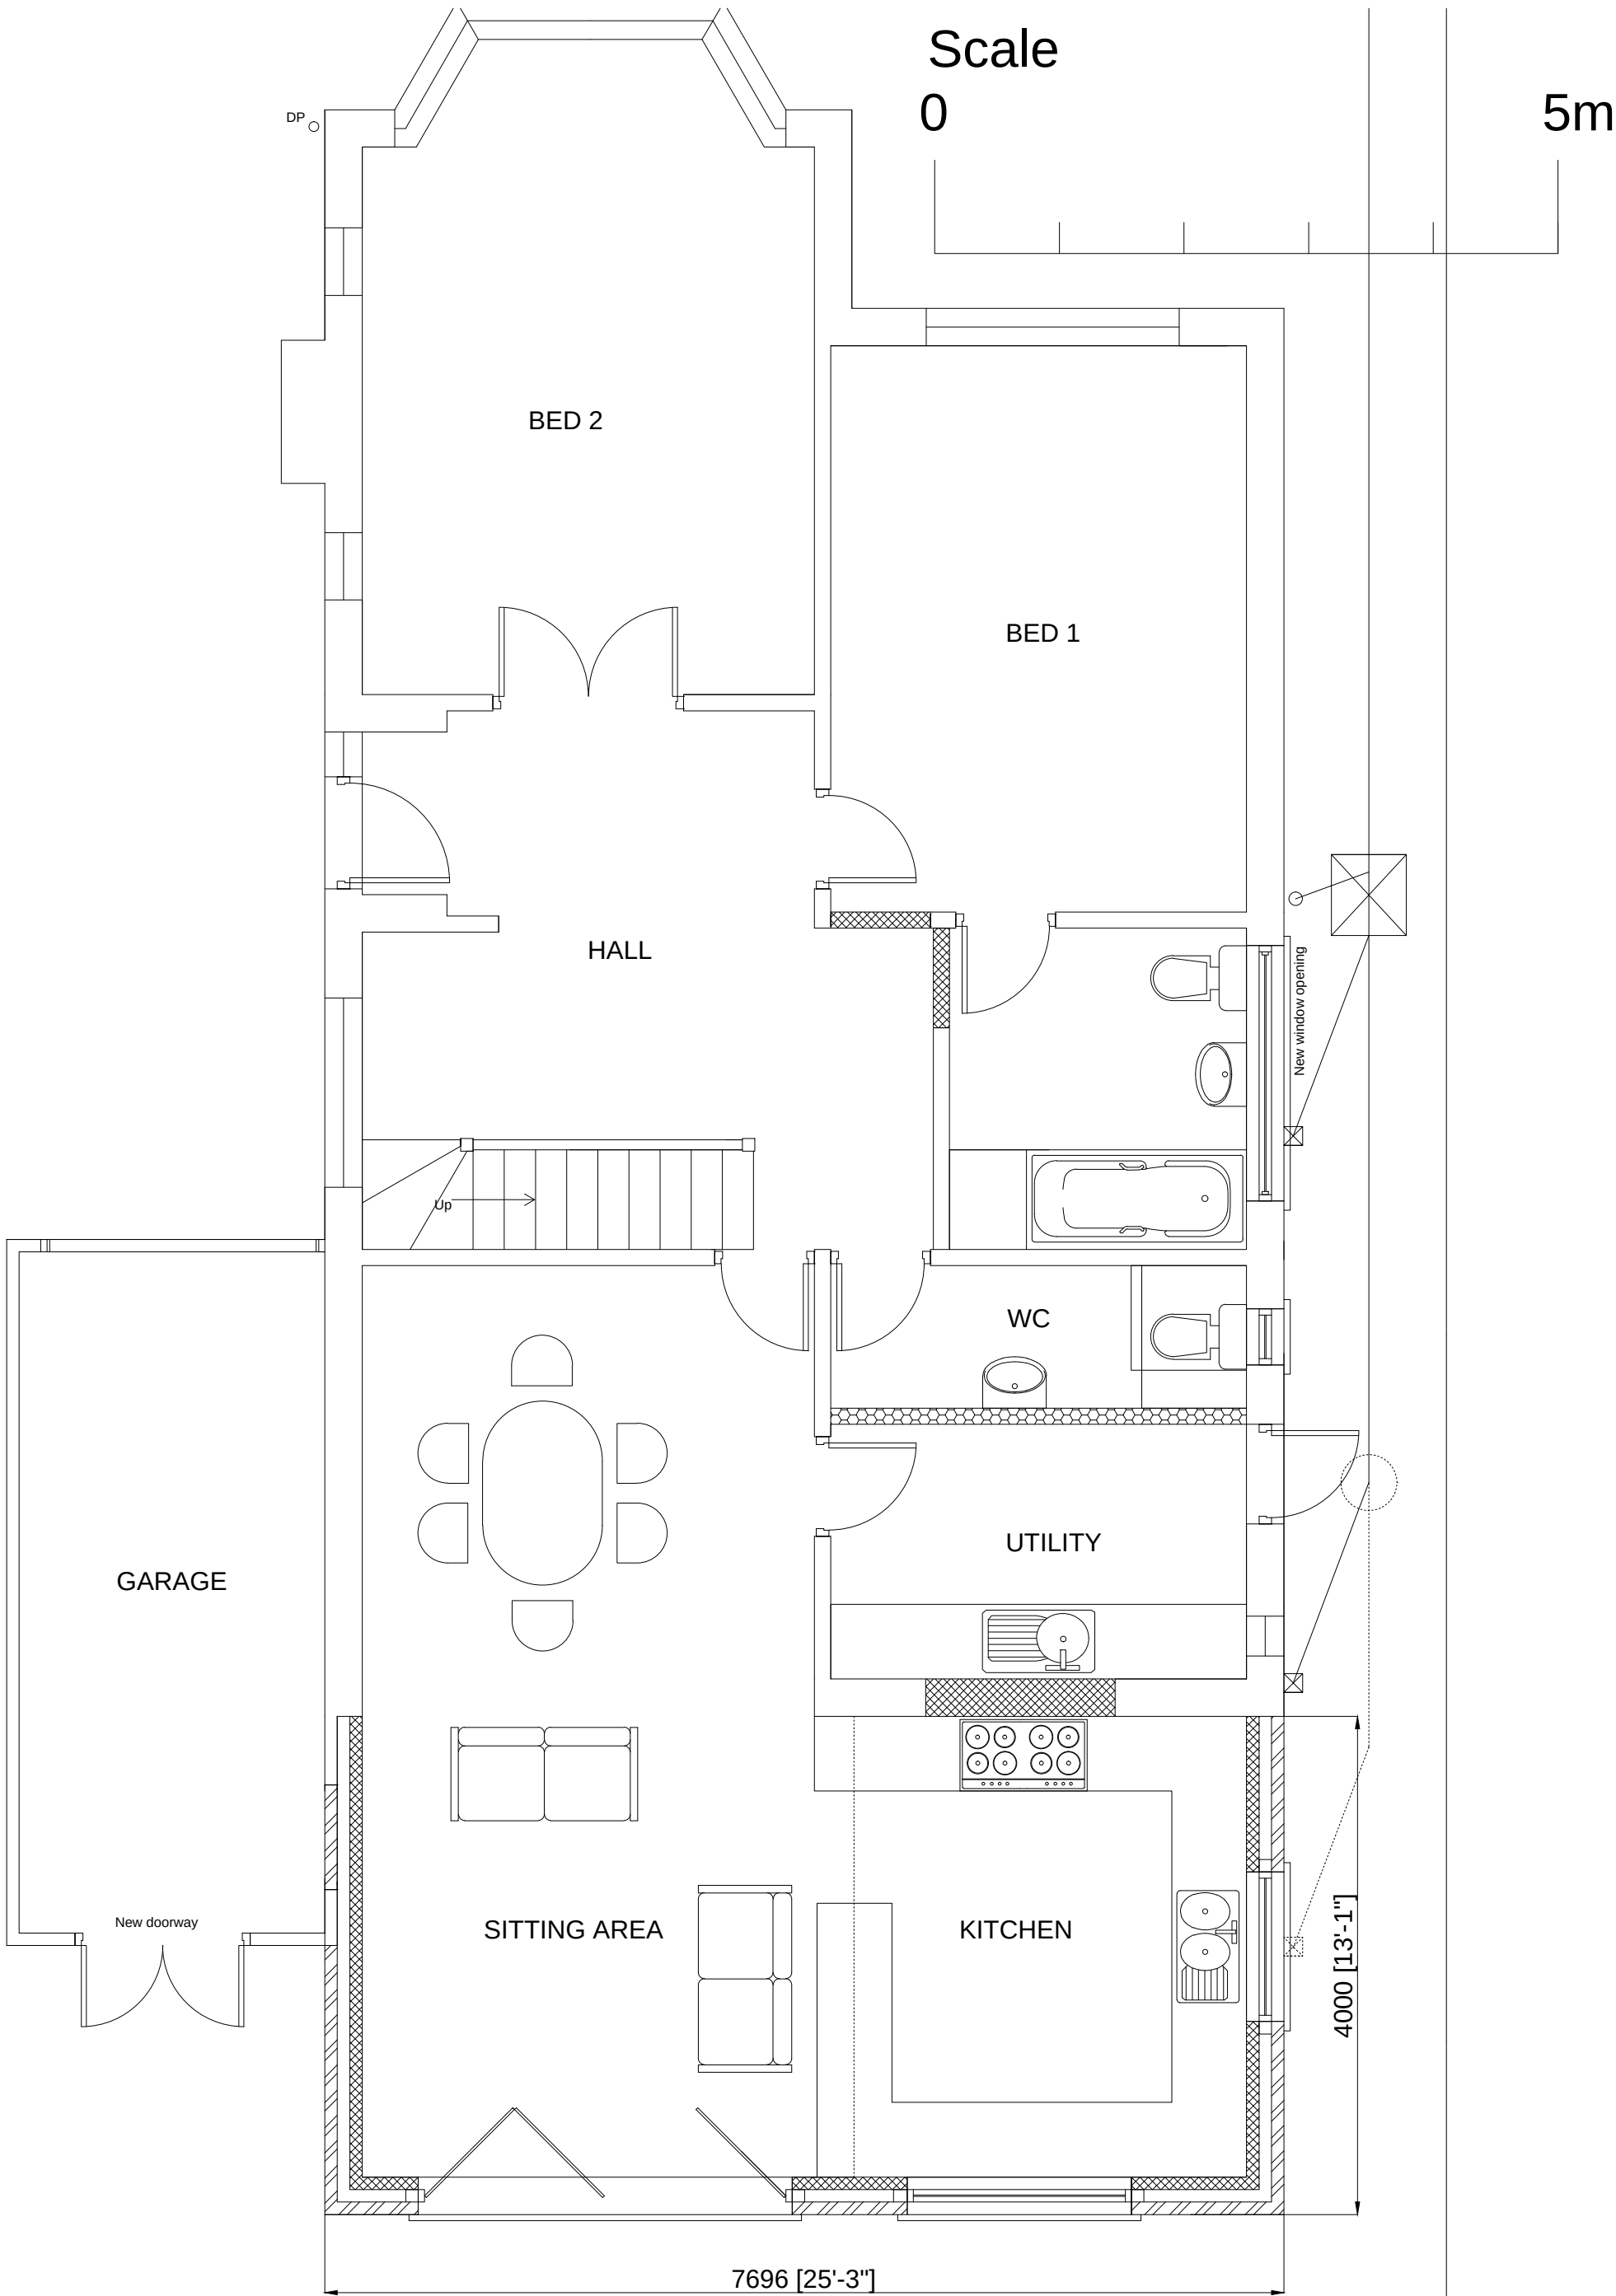

Michael Pearce & Associates Ltd
Chartered Surveyors - Architectural Consultants
Tel 01903 786839 Mob 07812 195560

REAR EXTENSION AND LOFT CONVERSION
63 MIDHURST DRIVE, GORING-BY-SEA, WORTHING.
WEST SUSSEX. BN12 5BQ.

DRW NO 2 SCALE 1/50 (A3)
PROPOSED GROUND FLOOR PLAN