


FRONT ELEVATION (NORTH)

SIDE ELEVATION (WEST)

- MATERIALS:-
- ROOF - PITCHED AND TILED
 - WINDOWS AND DOORS - UPVC OR ALUMINIUM DOUBLE GLAZED
 - WALLS - BRICKWORK.
 - DORMER WALLS AND REAR GABLE - CEMENT WEATHER BOARDING.
 - DORMER ROOF - FLAT AND FELTED.

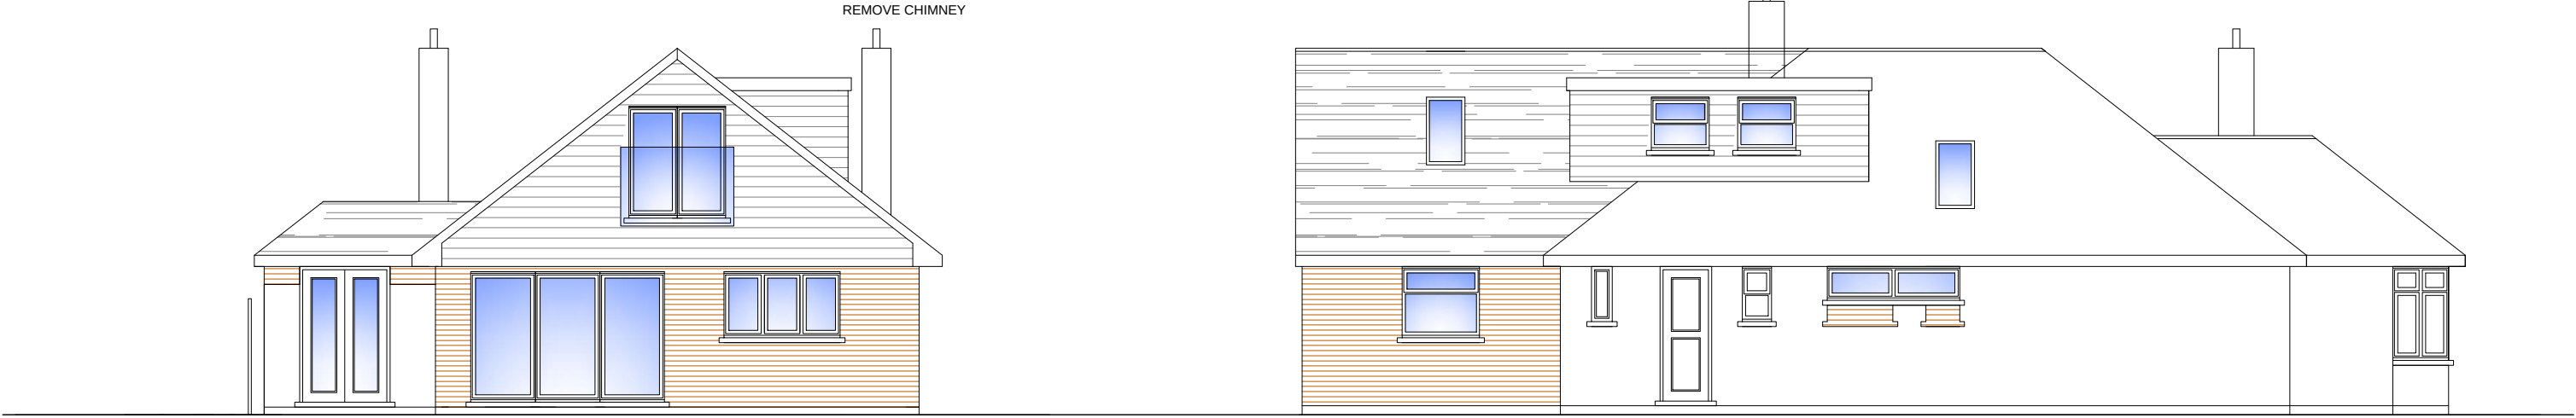

REAR ELEVATION (SOUTH)

SIDE ELEVATION (EAST)

