


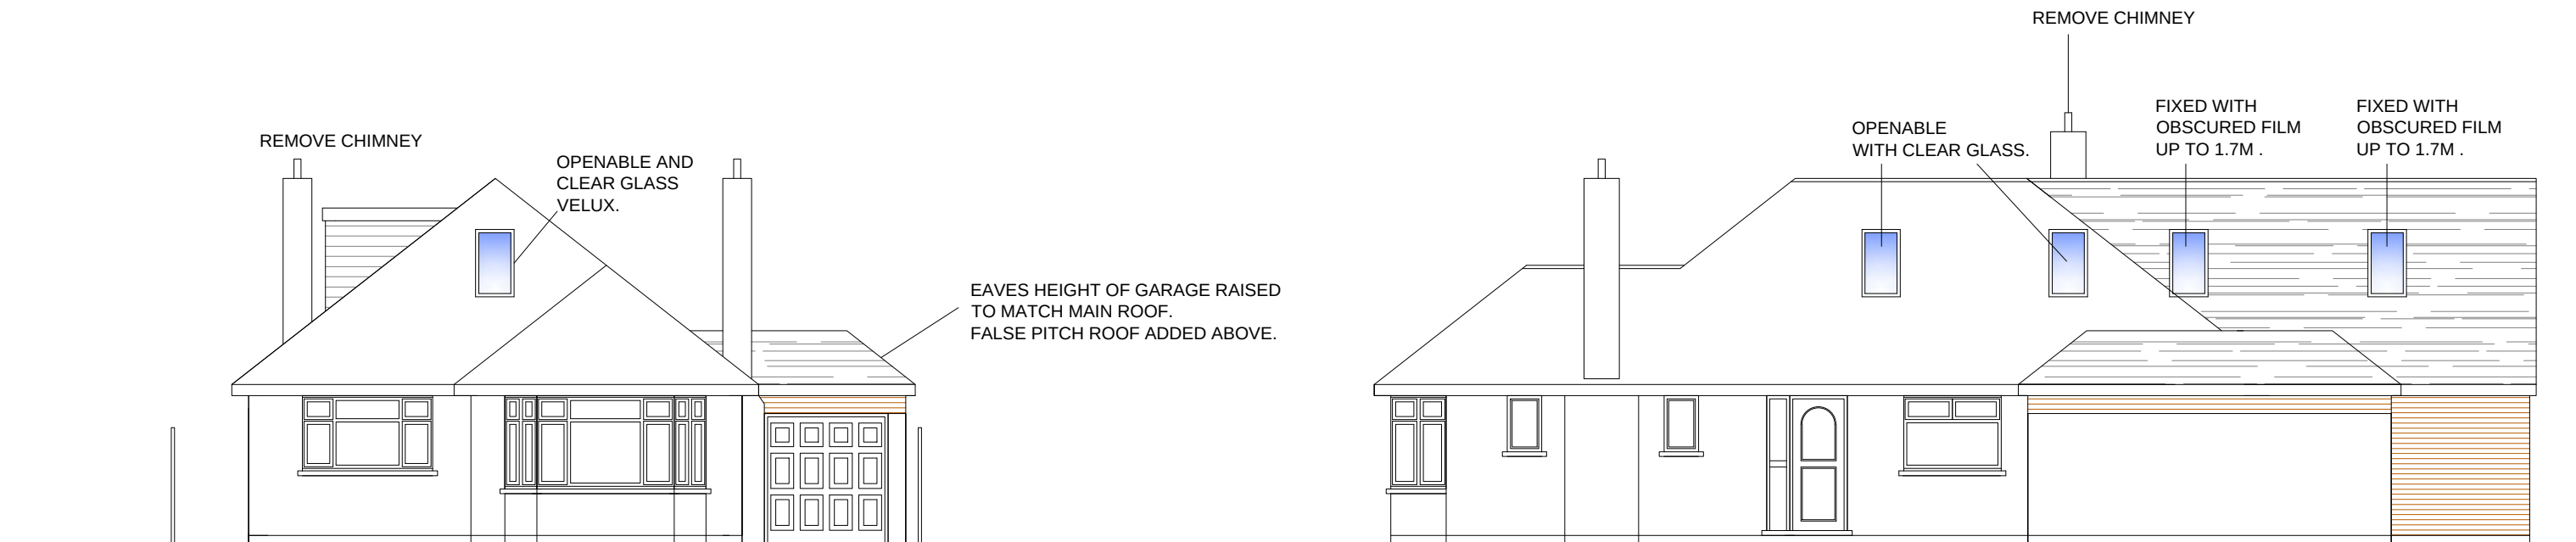

FRONT ELEVATION (NORTH)

SIDE ELEVATION (WEST)

MATERIALS:-

ROOF - PITCHED AND TILED

WINDOWS AND DOORS - UPVC OR ALUMINIUM DOUBLE GLAZED


WALLS - BRICKWORK.

DORMER WALLS AND REAR GABLE - CEMENT WEATHER BOARDING.


DORMER ROOF - FLAT AND FELTED.



REAR ELEVATION (SOUTH)

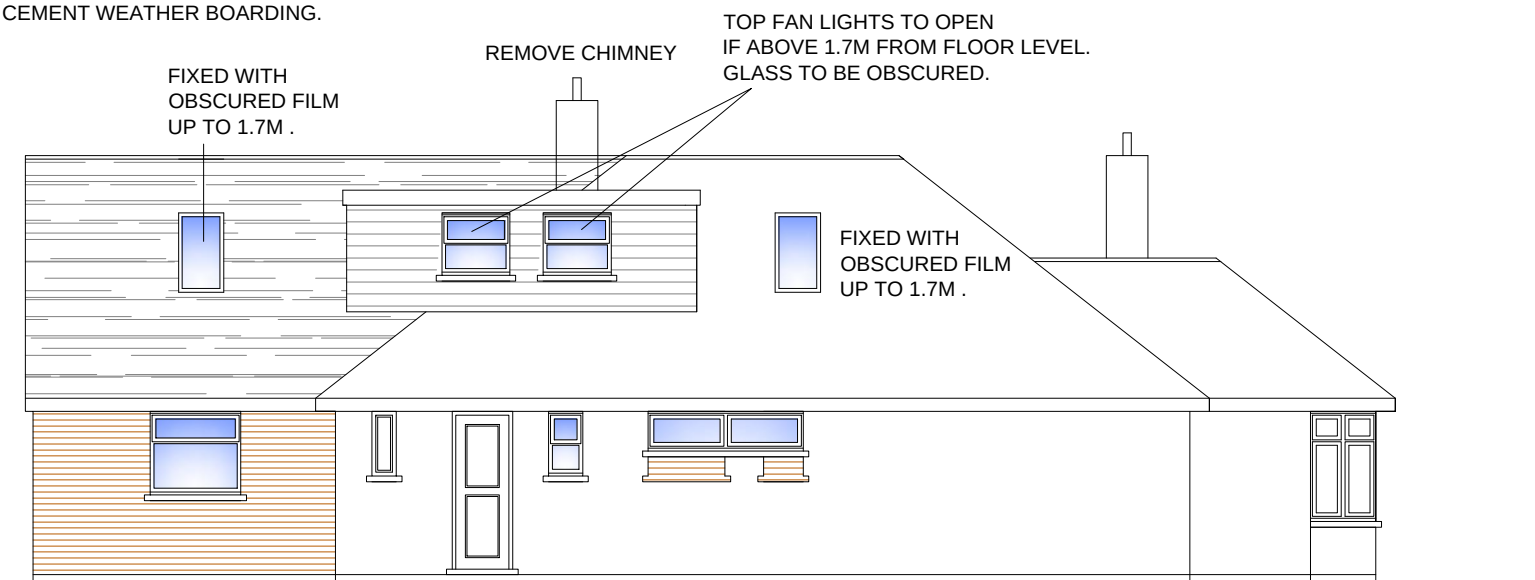

SIDE ELEVATION (EAST)

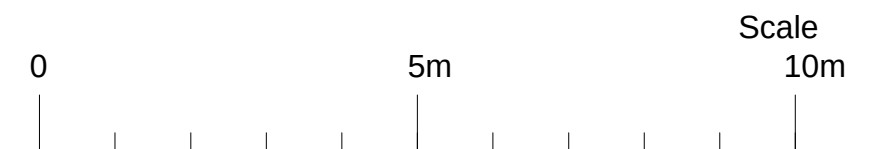

Michael Pearce & Associates Ltd
Chartered Surveyors - Architectural Consultants

Tel 01903 786839
Mob 07812 195560
e-mail:michael@mpa-surveyors.co.uk

REAR EXTENSION AND LOFT CONVERSION

63 MIDHURST DRIVE, GORING-BY-SEA, WORTHING.
WEST SUSSEX. BN12 5BQ.

DRW NO 8C SCALE 1/100 (A3)

PROPOSED ELEVATIONS