
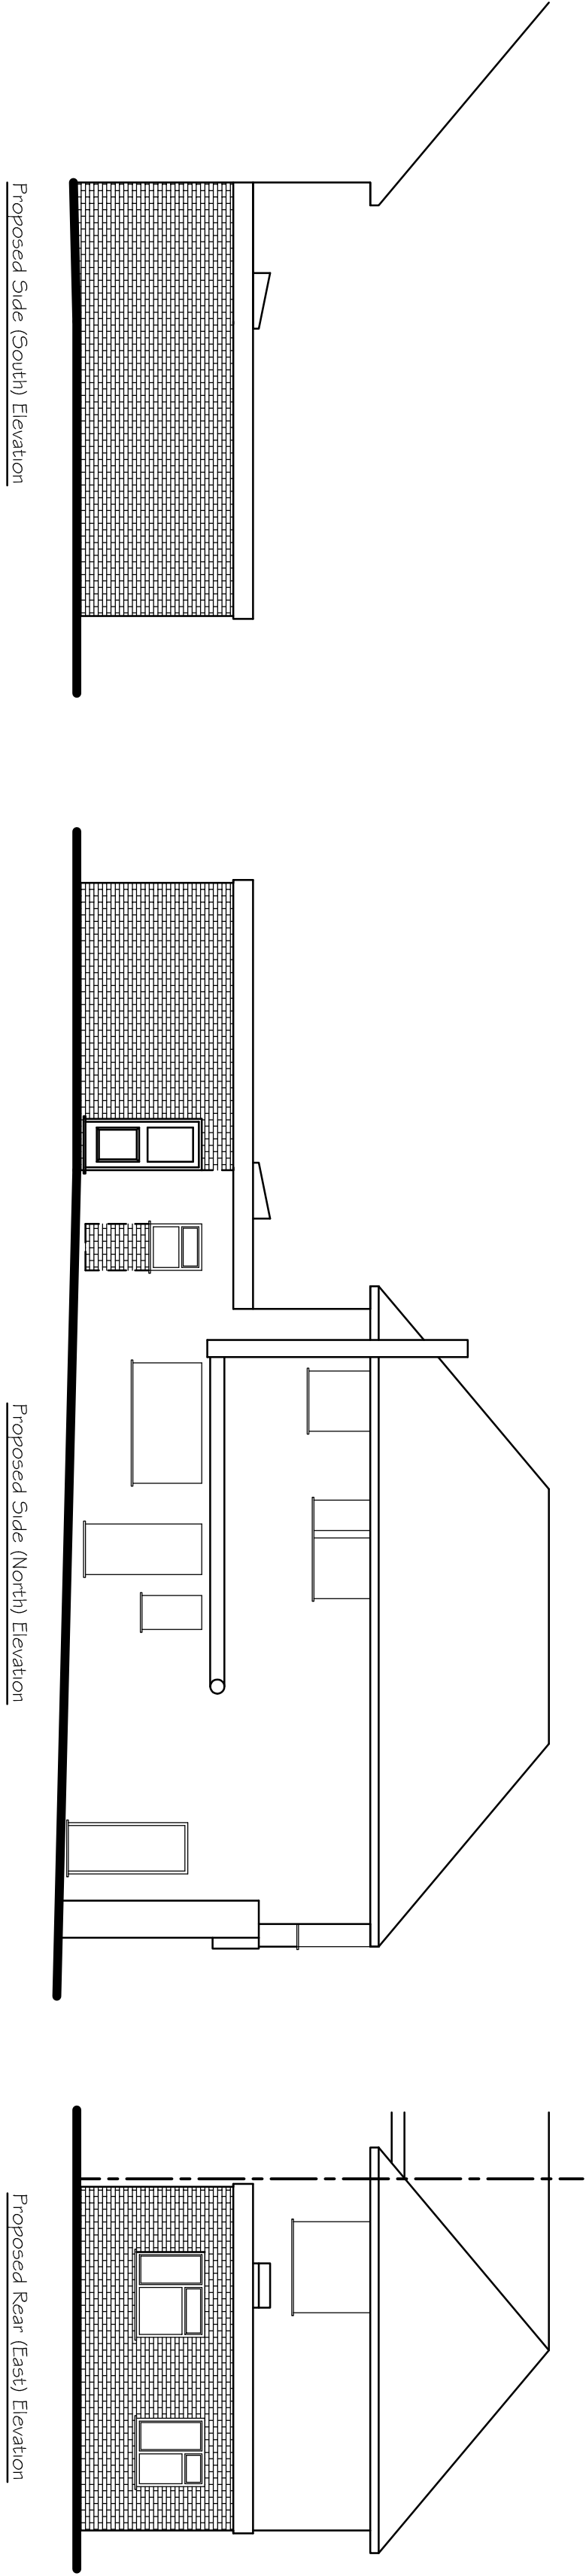
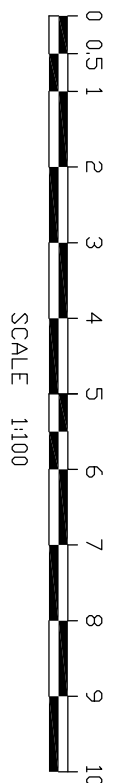


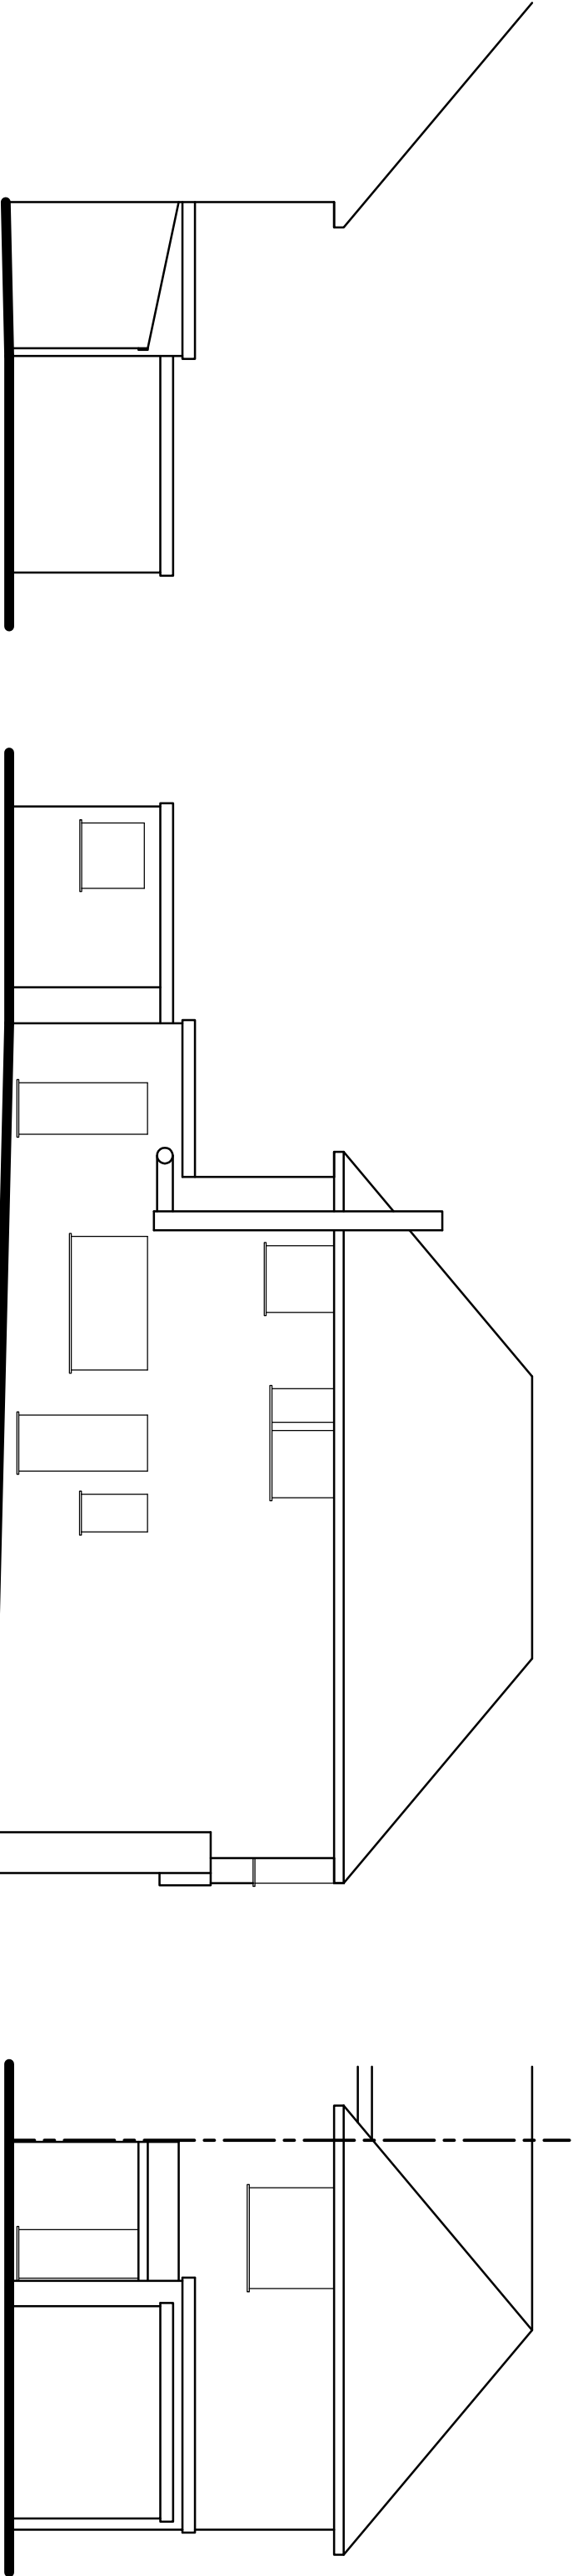

Tony Rogers Building Consultants Address: 40 Dawn Crescent, Upper Beeding West Sussex, BN44 3WH Telephone: 01903 815225 Fax: 01903 815225	
Rev.	Revision Description:
Client:	Mr S Ali
Address:	104 Ferring Street Ferring West Sussex BN12 5JP
Project:	Proposed alteration to form kitchen and extension to form two bed room flat
Scale:	1:100
Paper Size	A1
Date:	November 2017
Drawing No:	17/1267/02
Drawn By:	AWR
Revision:	