
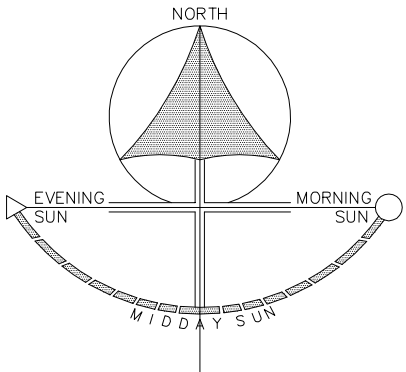


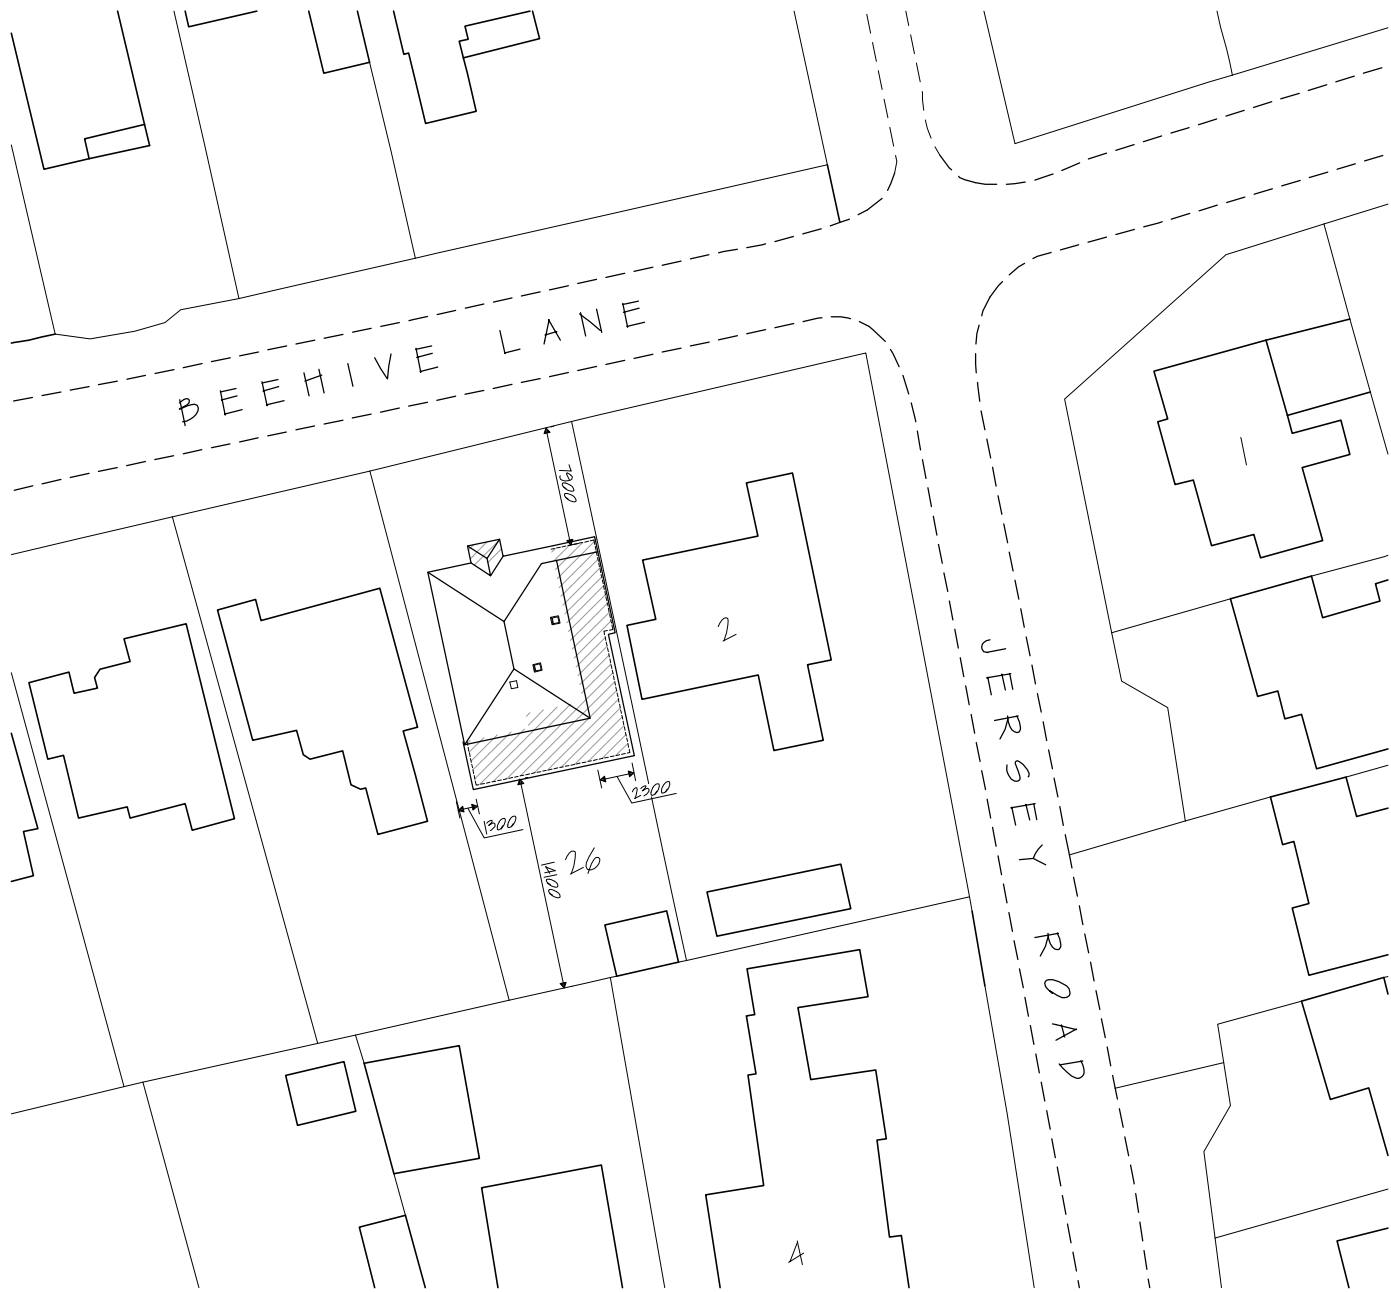

REV A 13/06/18
PITCHED ROOF AMENDED TO FLAT ROOF. UTILITY AMENDED.

Client:
MISS VIRGINIA COTTON

Site Address:
26 BEEHIVE LANE, FERRING, WEST
SUSSEX, BN12 5NN

Description:
BLOCK PLAN

Status: PLANNING

Date: SEP '17 Scale: 1:500@A4

Drawn: JC Checked: JC

Drawing Number: 1231/02 Revision: A



Taylor Cox Associates
ARCHITECTURE & DESIGN

Churston House
Portsmouth Road
Esher
Surrey
KT10 9AD
Tel : 01372 466443
info@tcalimited.com