




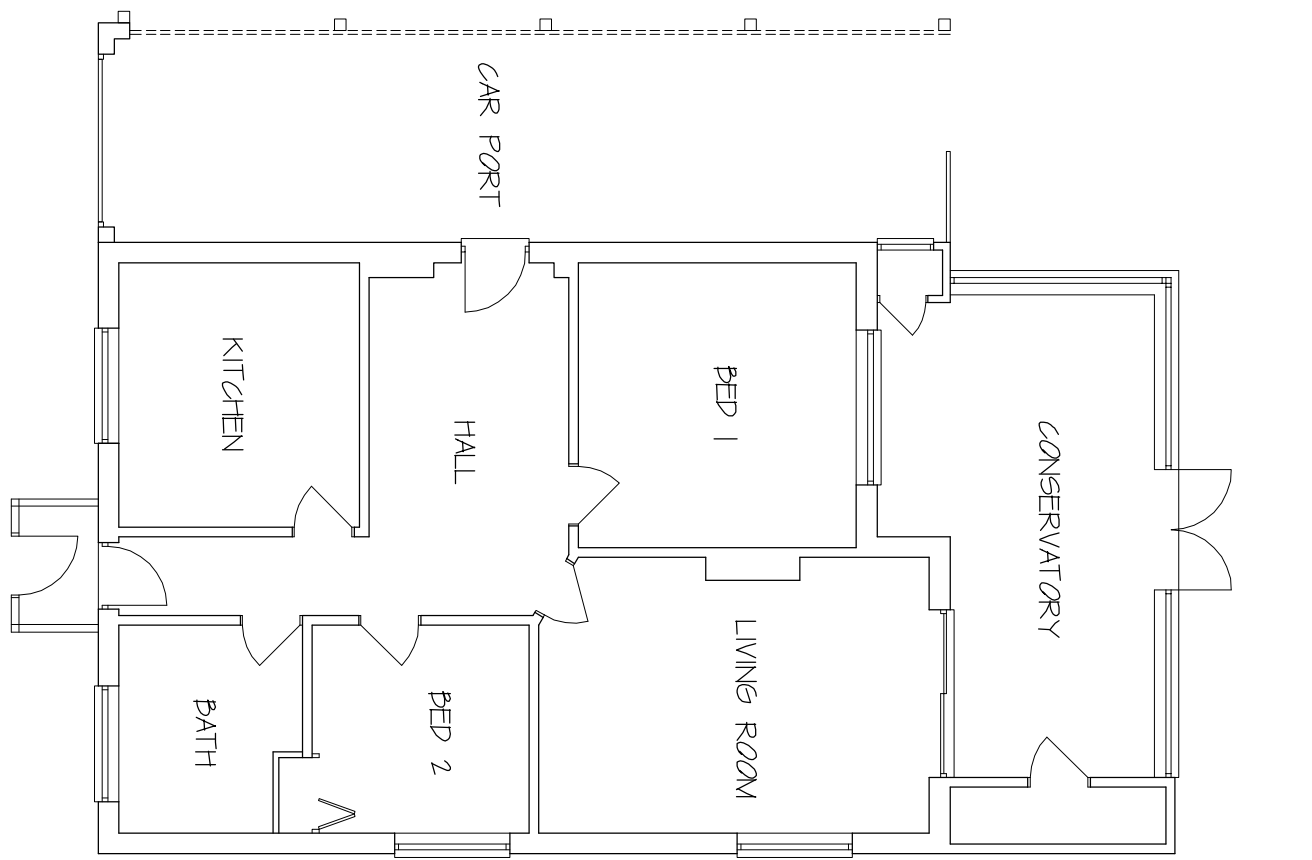


EXISTING FLOOR PLAN

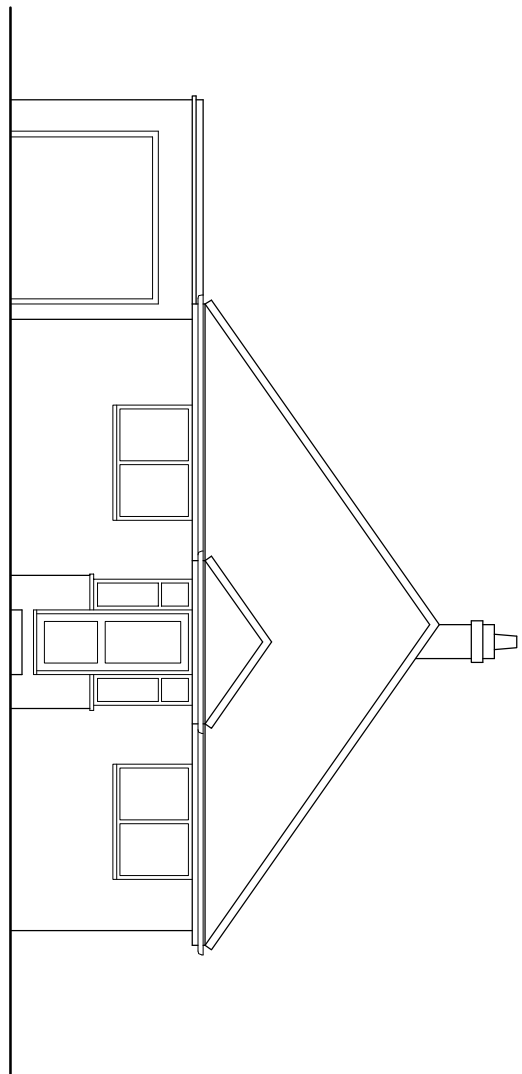


EXISTING FRONT ELEVATION

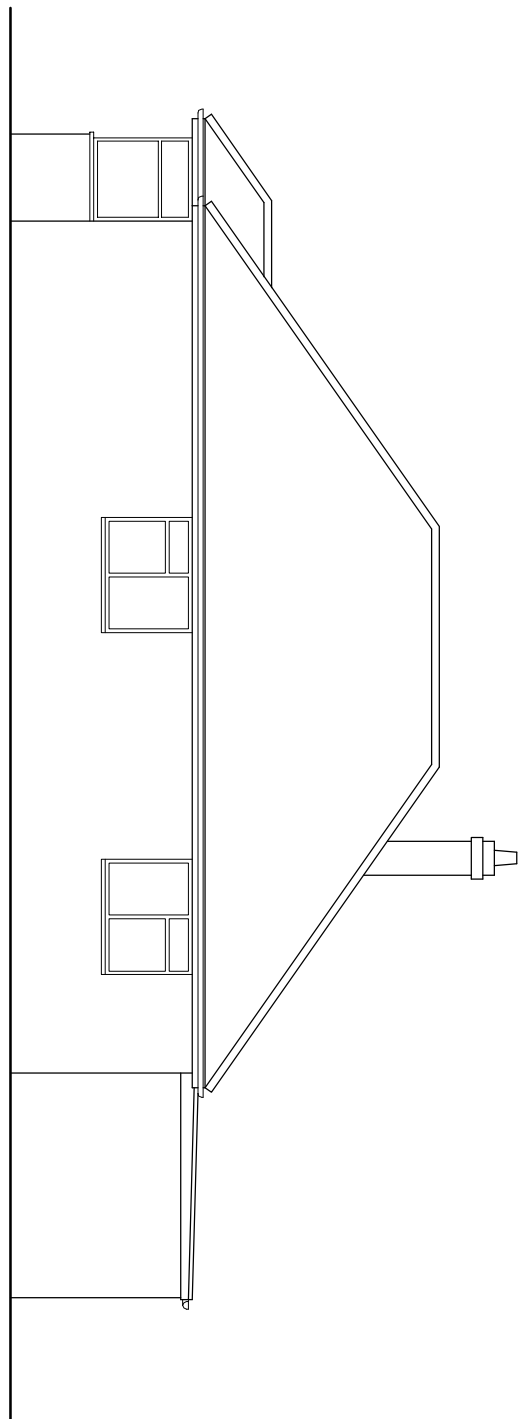


EXISTING RIGHT SIDE ELEVATION

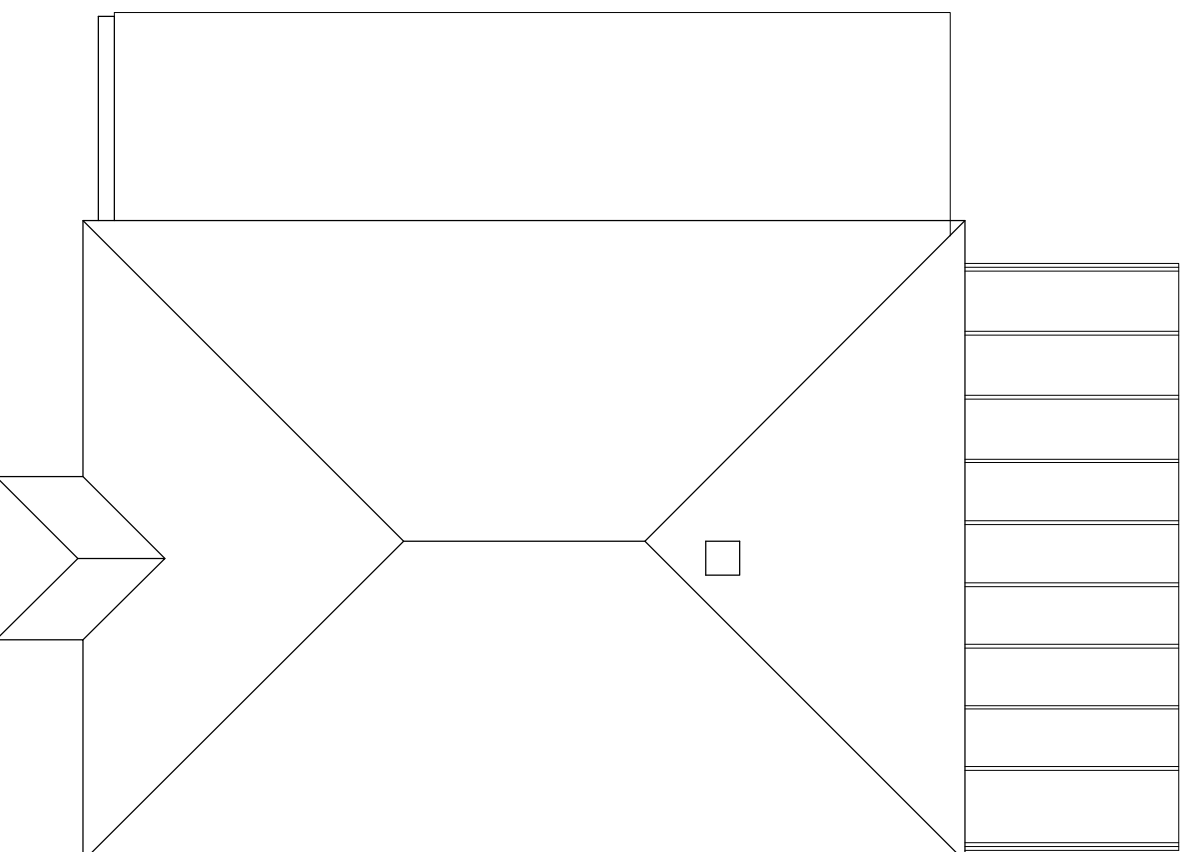


EXISTING ROOF PLAN

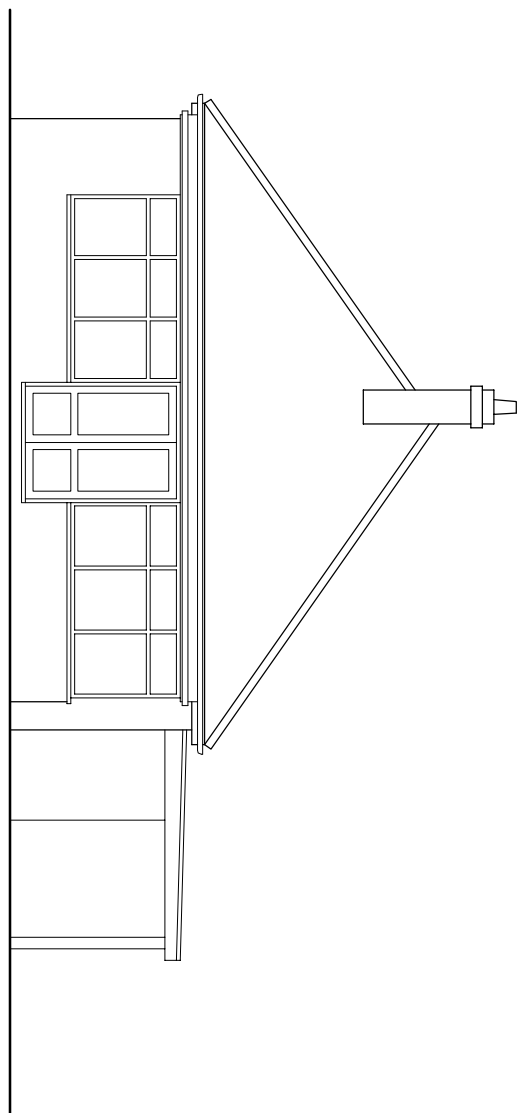


EXISTING REAR ELEVATION

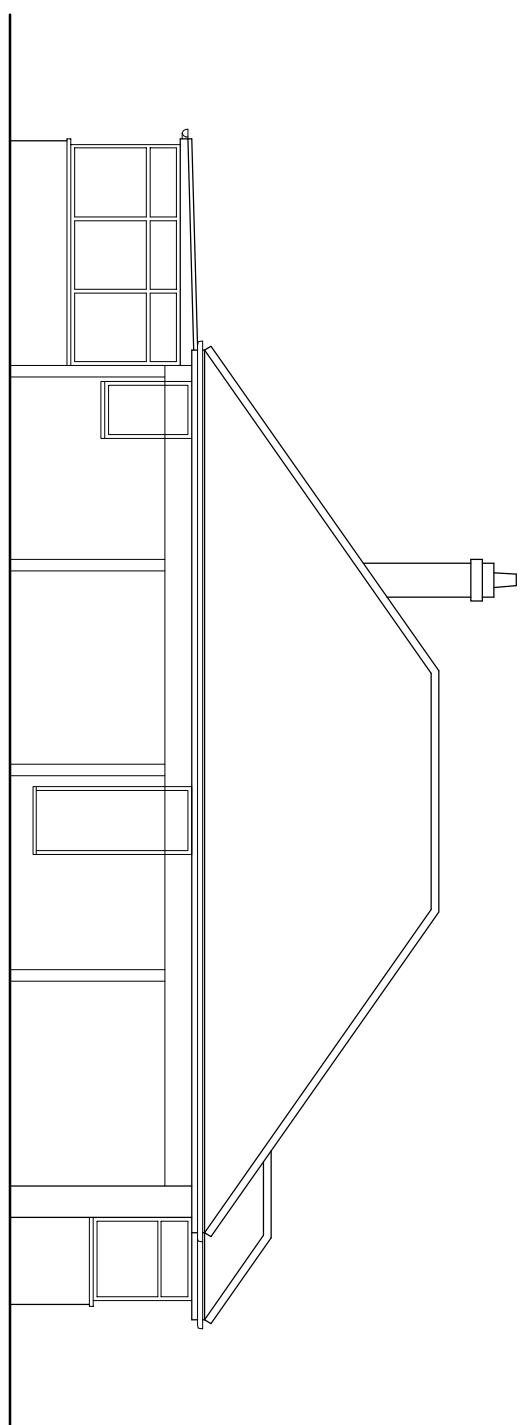


EXISTING LEFT SIDE ELEVATION

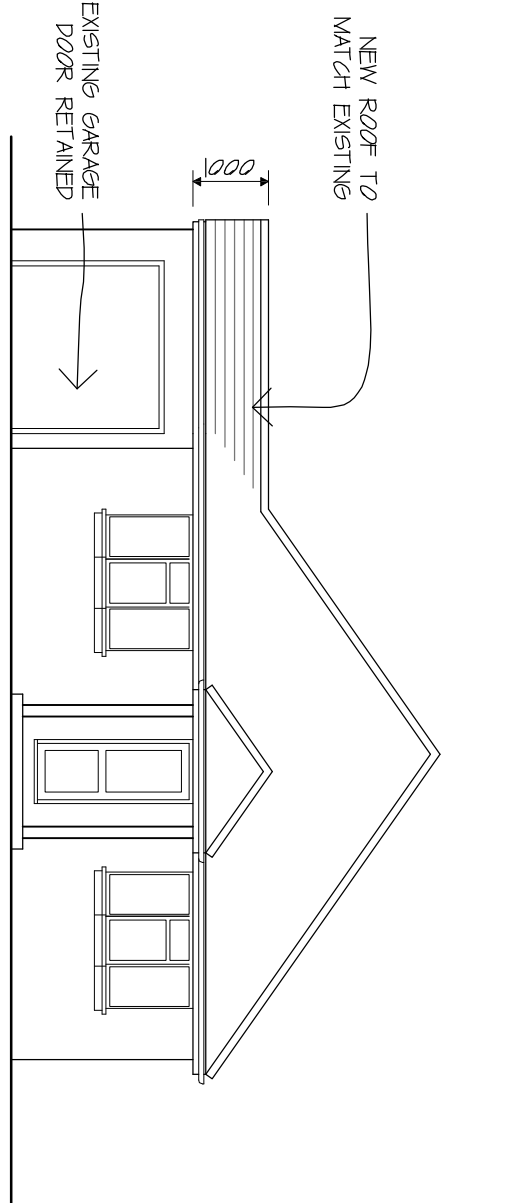


PROPOSED FRONT ELEVATION

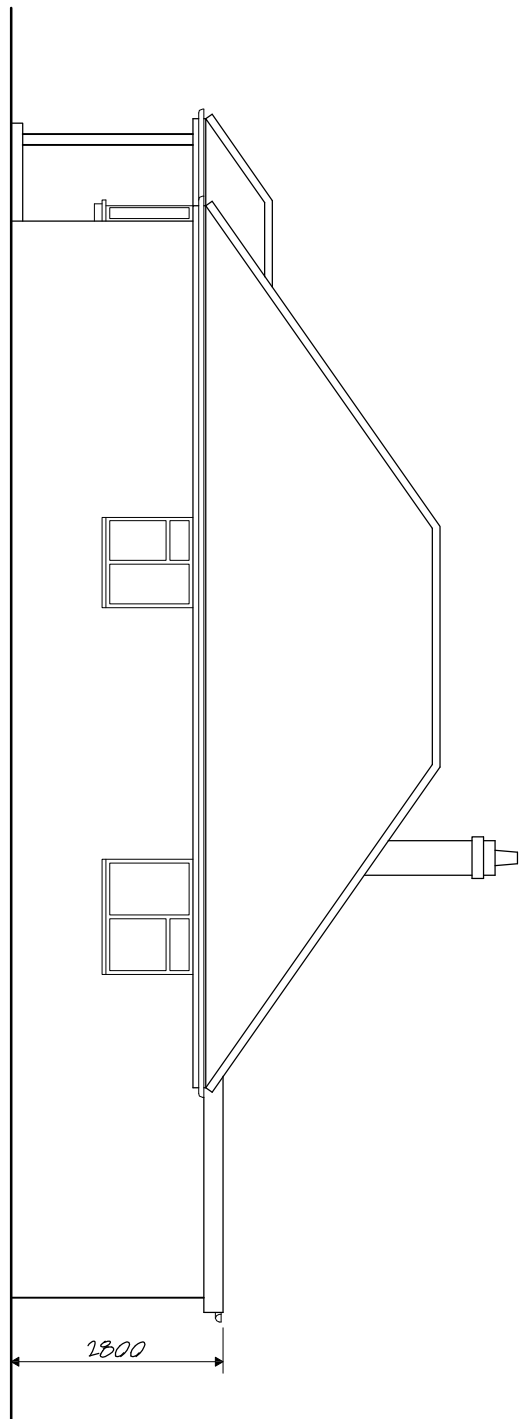


PROPOSED RIGHT SIDE ELEVATION

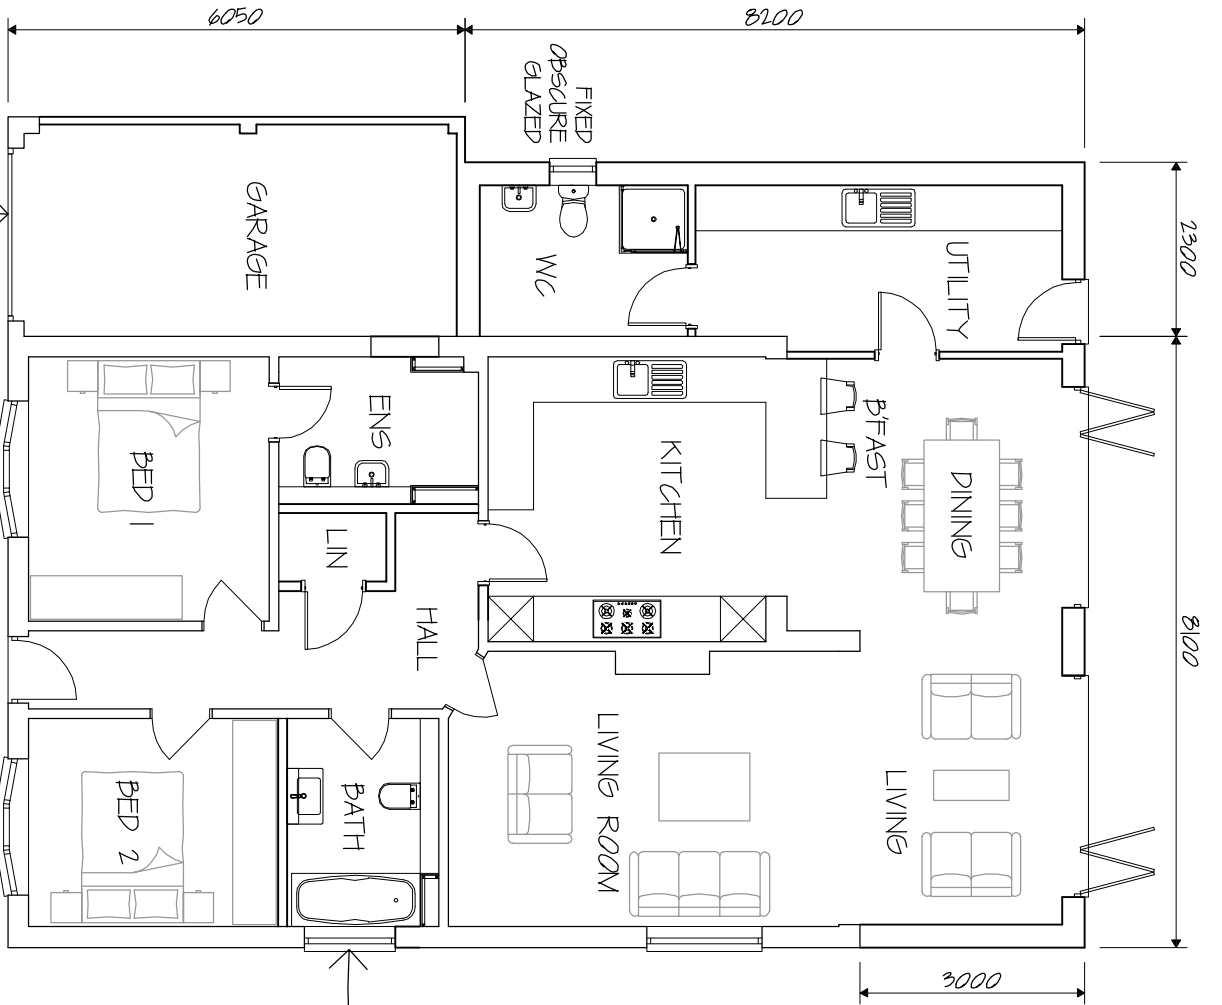


PROPOSED FLOOR PLAN

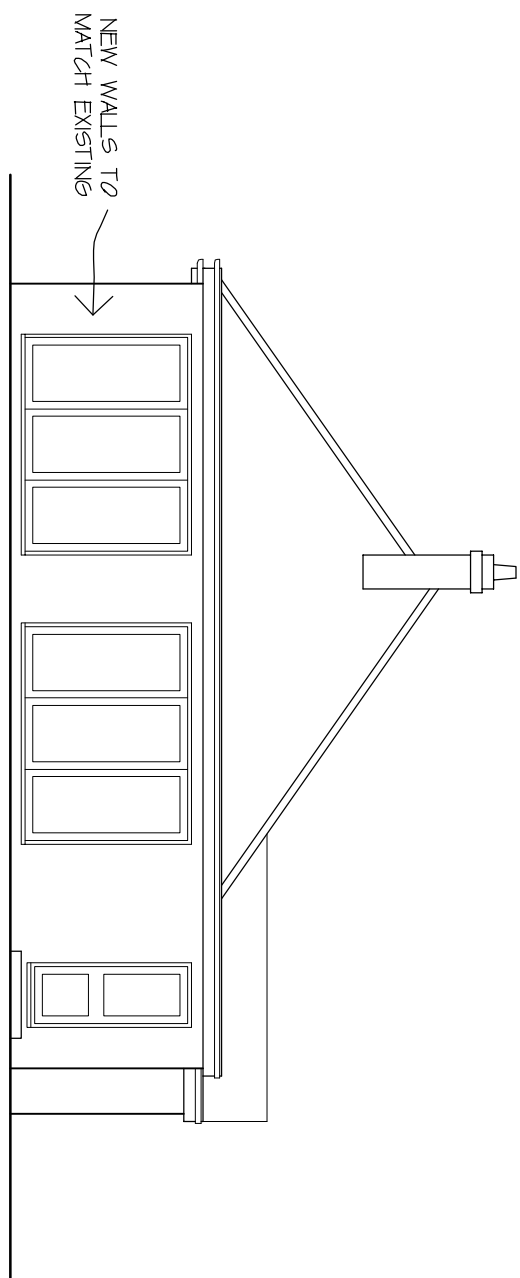

PROPOSED REAR ELEVATION

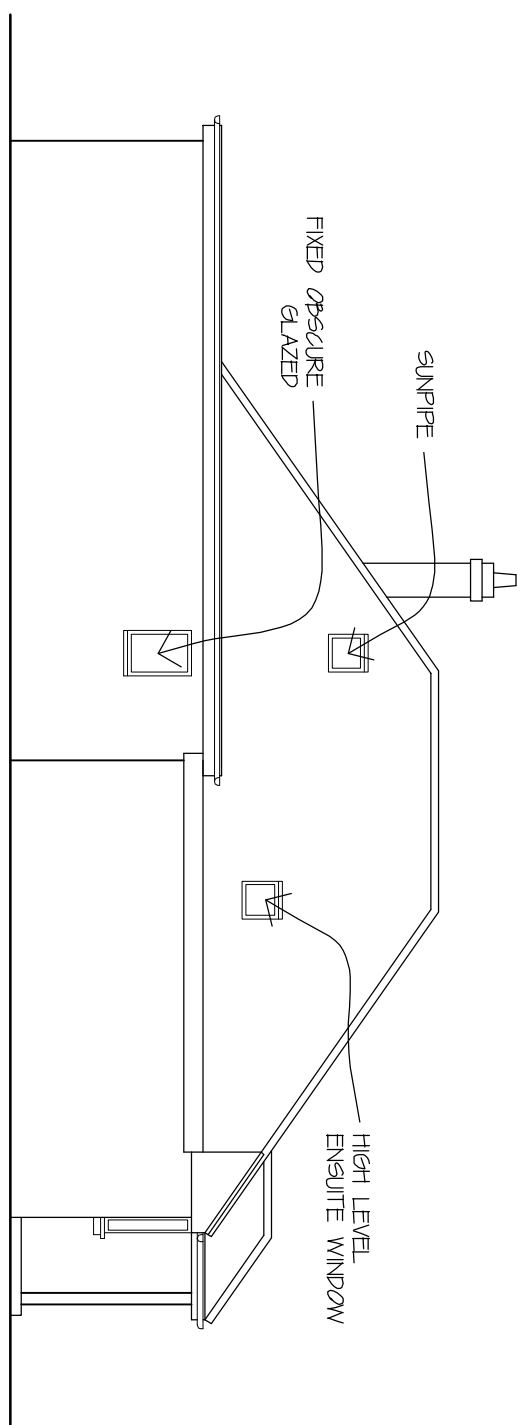

PROPOSED LEFT SIDE ELEVATION

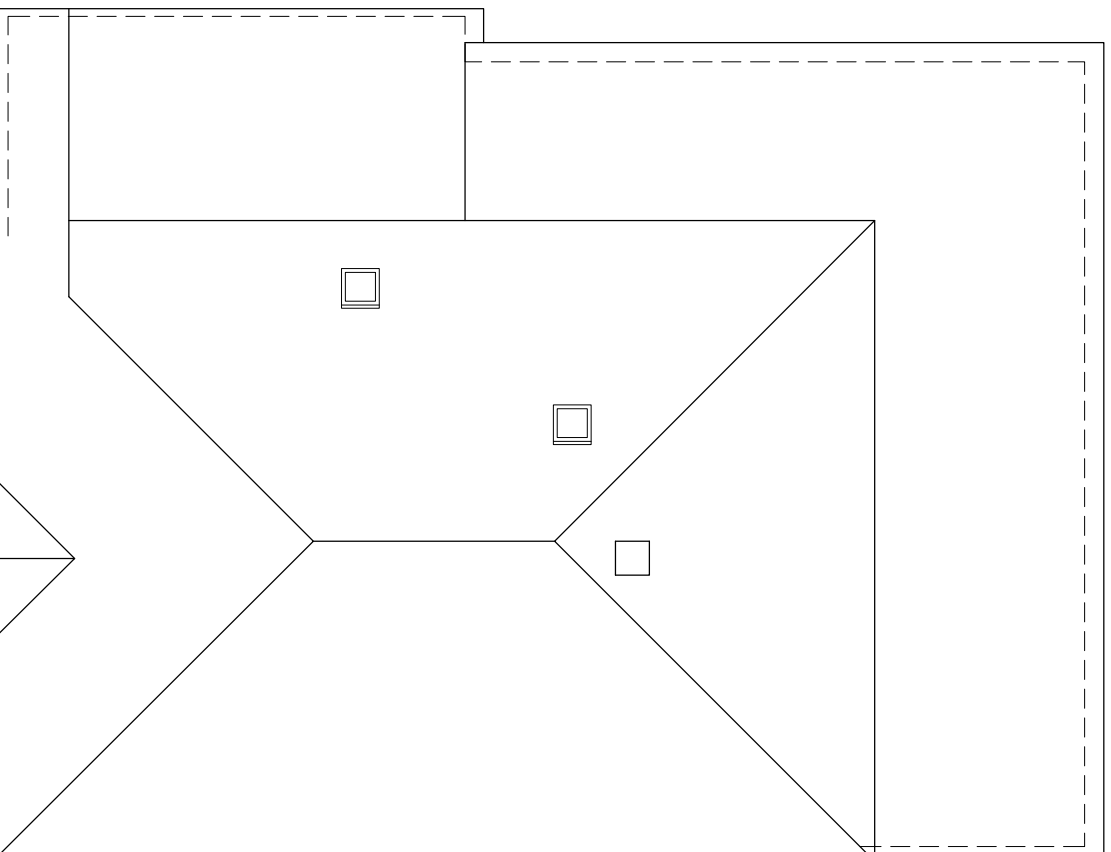

PROPOSED ROOF PLAN

REV A 19/08/18
PITCHED ROOF ADDED TO FLAT ROOF UTILITY AREA

MISS VIRGINIA COTTON

PROPOSED EXTENSION AT
26 BEEHIVE LANE, FERRING, WEST
SUSSEX, BN12 5NN

PROPOSED FLOOR PLANS &
ELEVATIONS

SEPT '17 1:00 @ A1

DWG.NO. 1231 / 03 A