




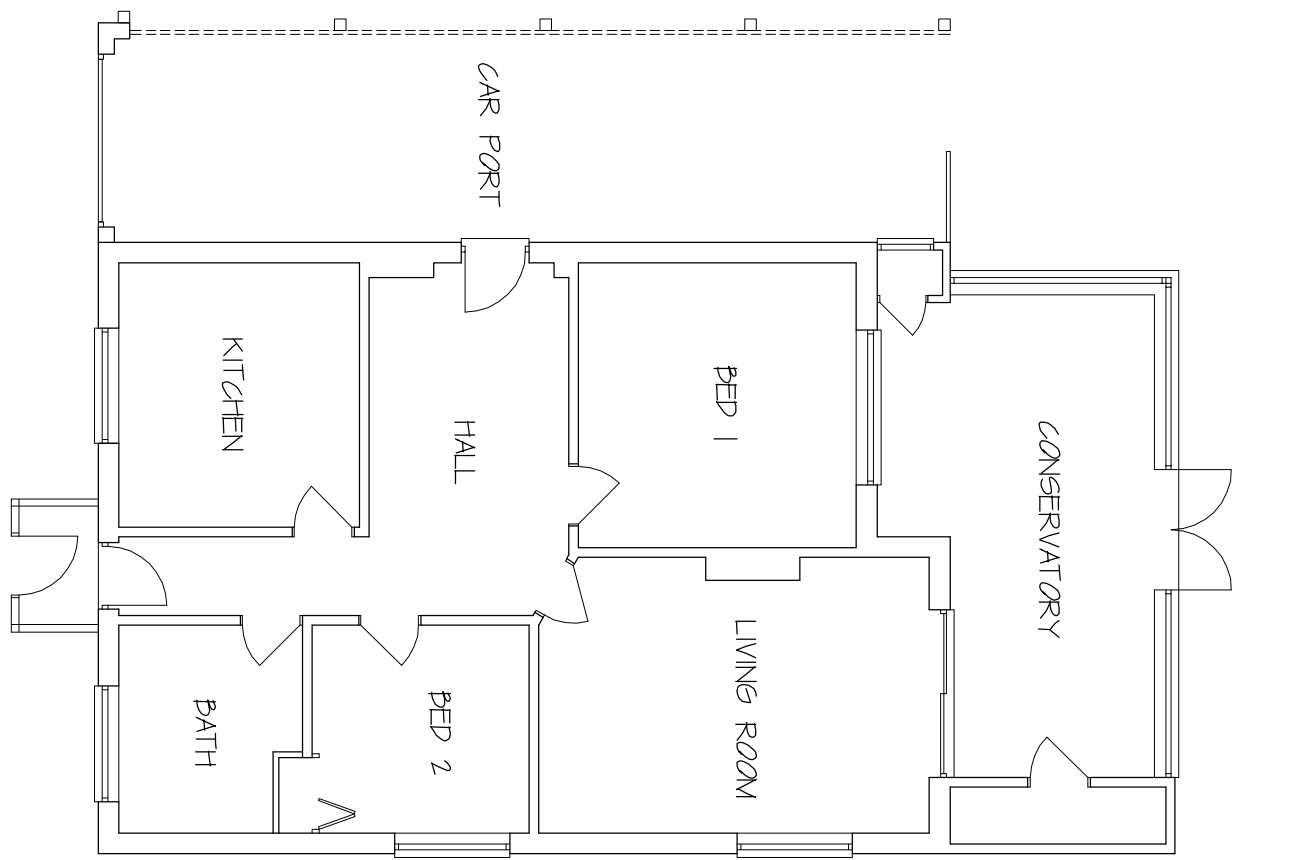


EXISTING FLOOR PLAN
0 5M

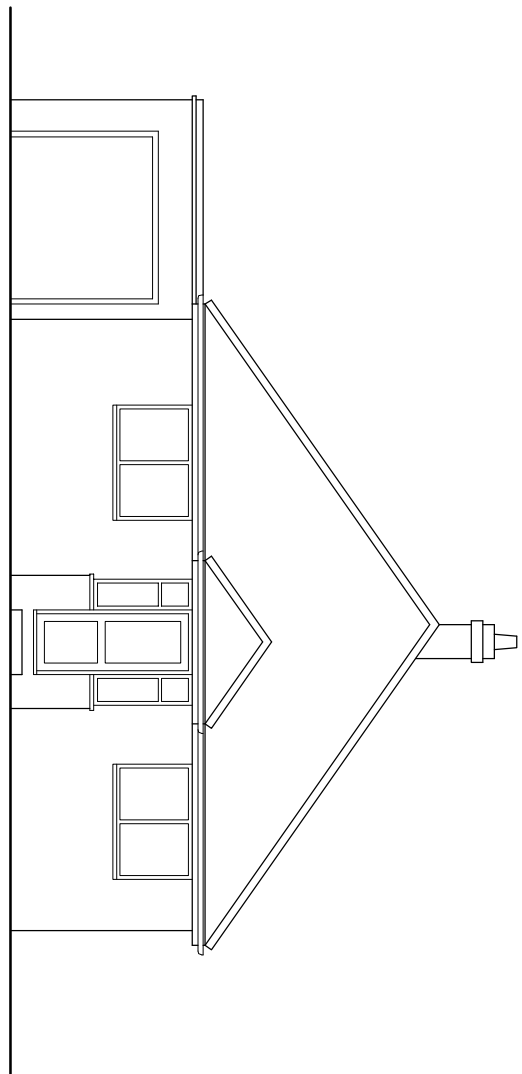


EXISTING FRONT ELEVATION

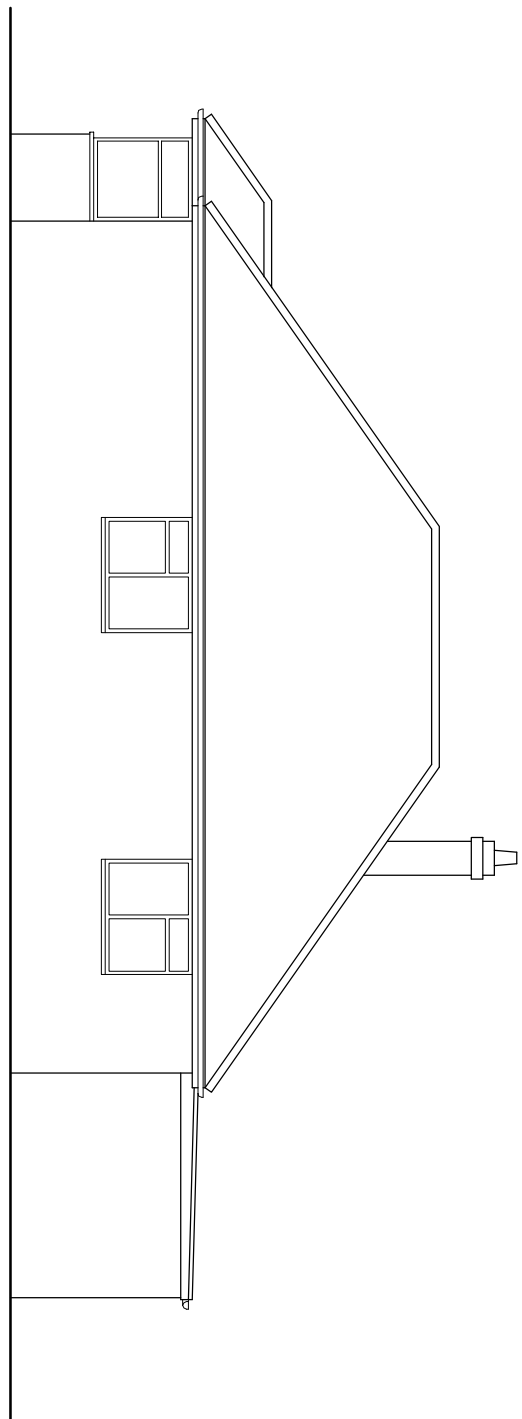


EXISTING RIGHT SIDE ELEVATION

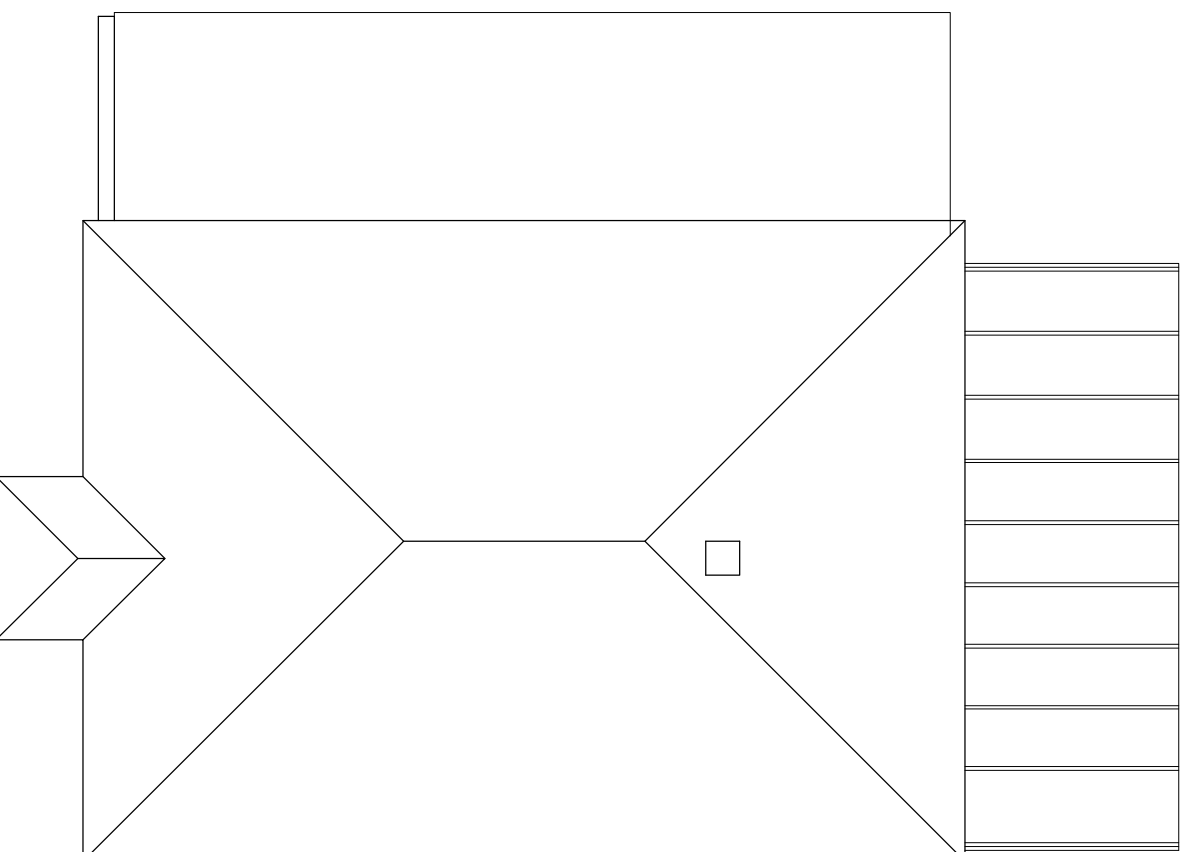


EXISTING ROOF PLAN

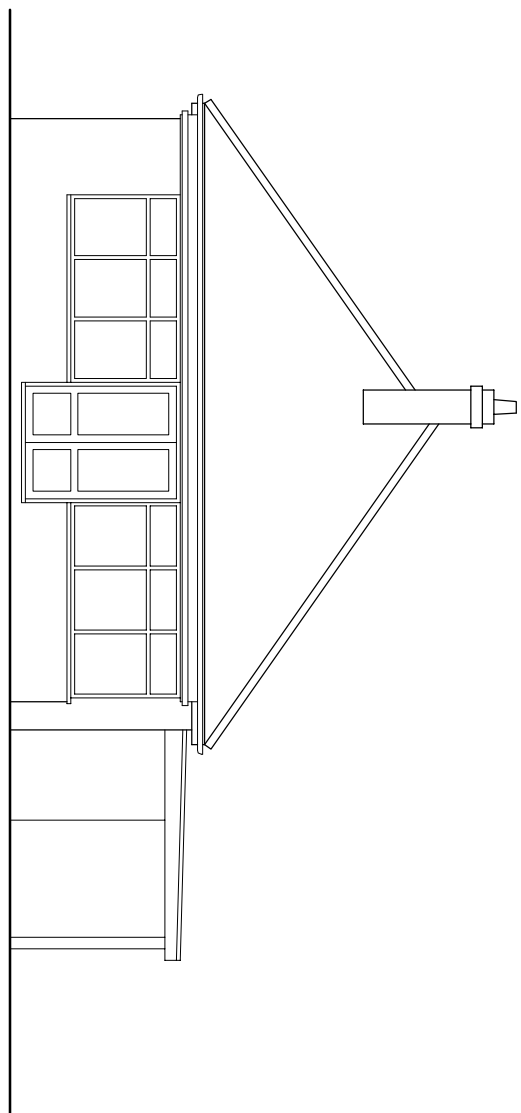


EXISTING REAR ELEVATION

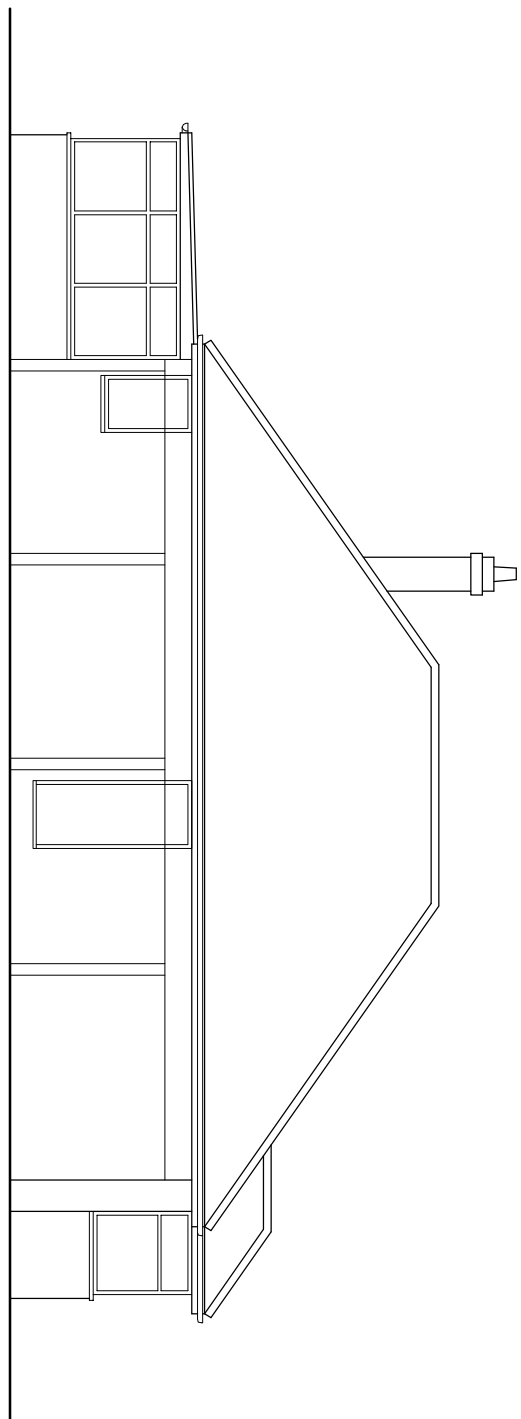


EXISTING LEFT SIDE ELEVATION

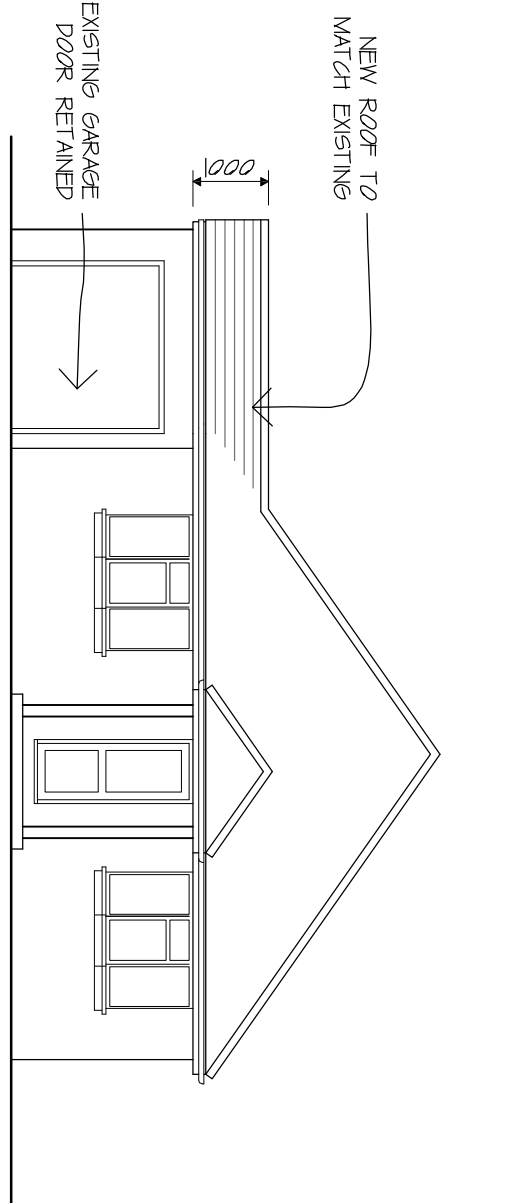


PROPOSED FRONT ELEVATION

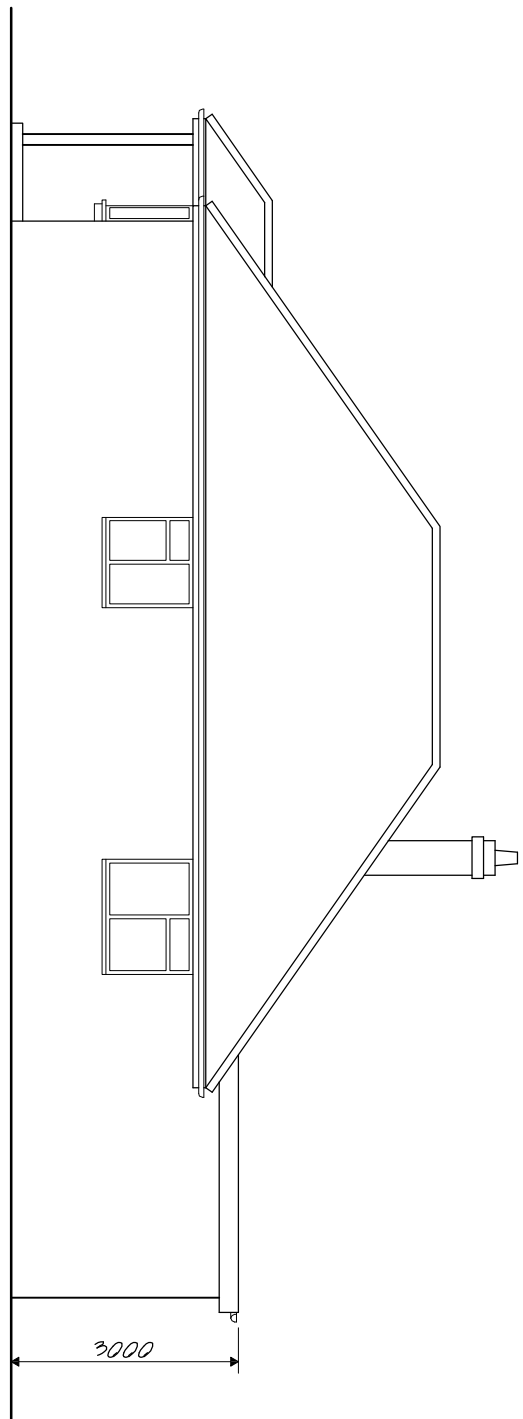


PROPOSED RIGHT SIDE ELEVATION

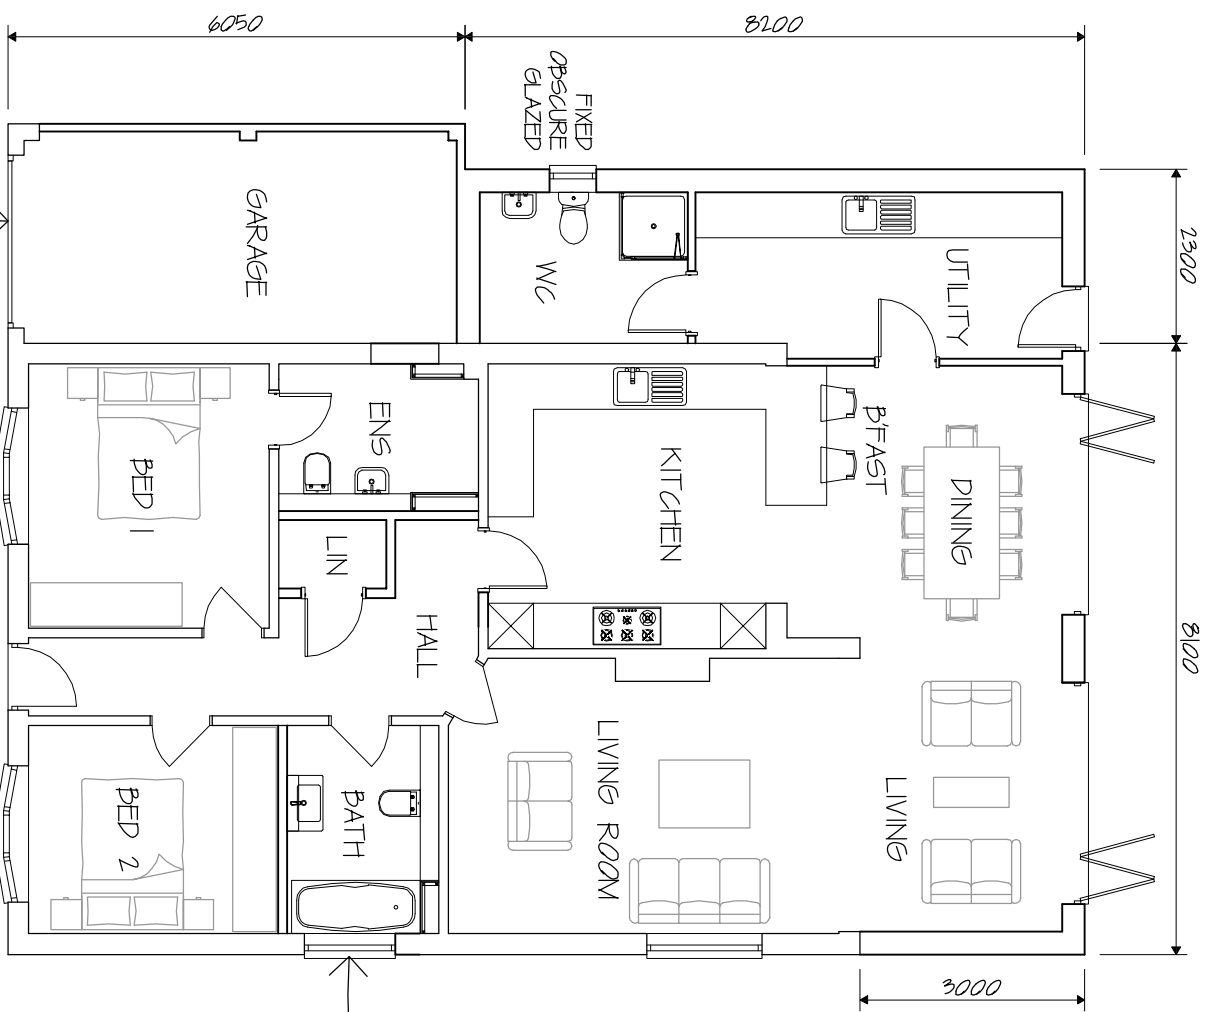


PROPOSED FLOOR PLAN
0 5M

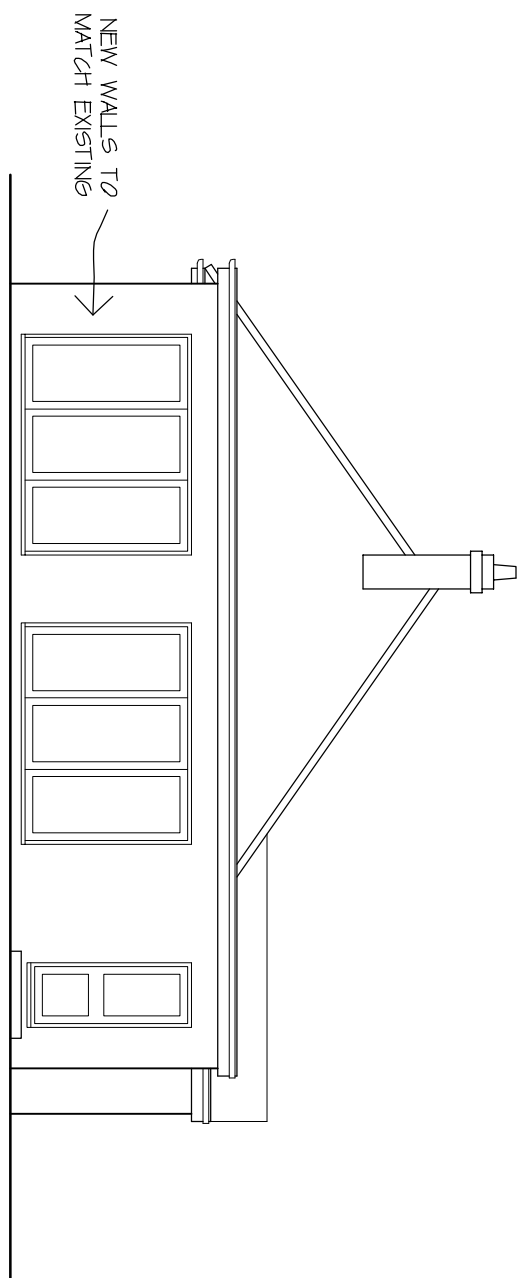

PROPOSED REAR ELEVATION

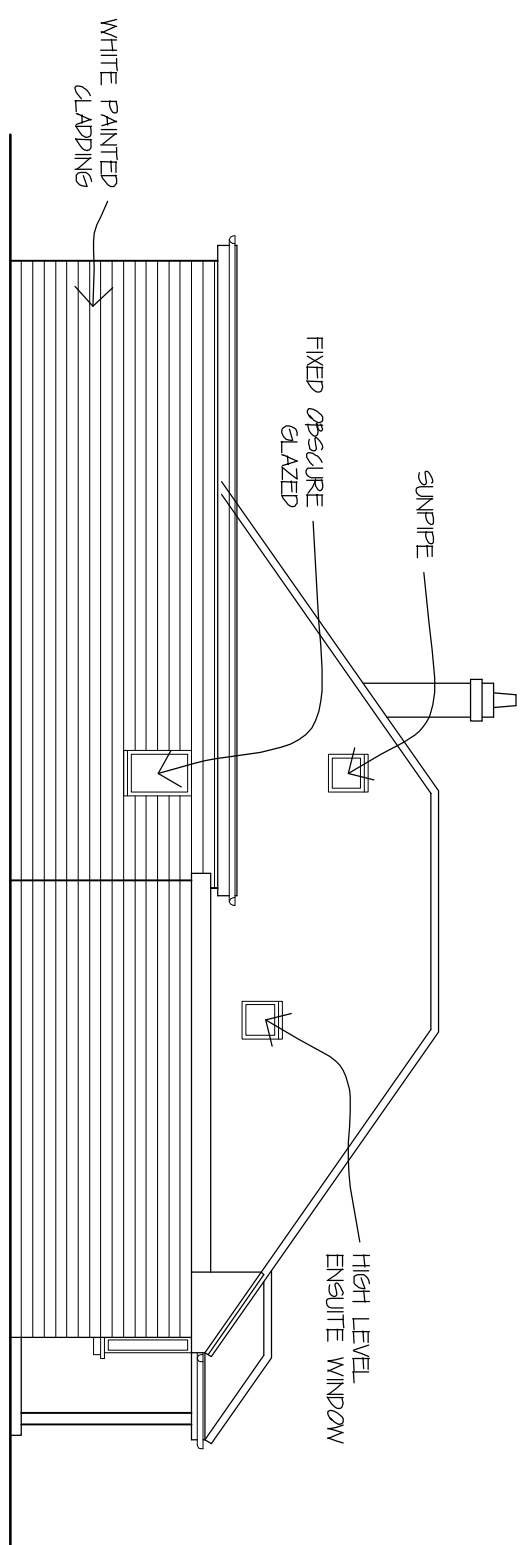

PROPOSED LEFT SIDE ELEVATION

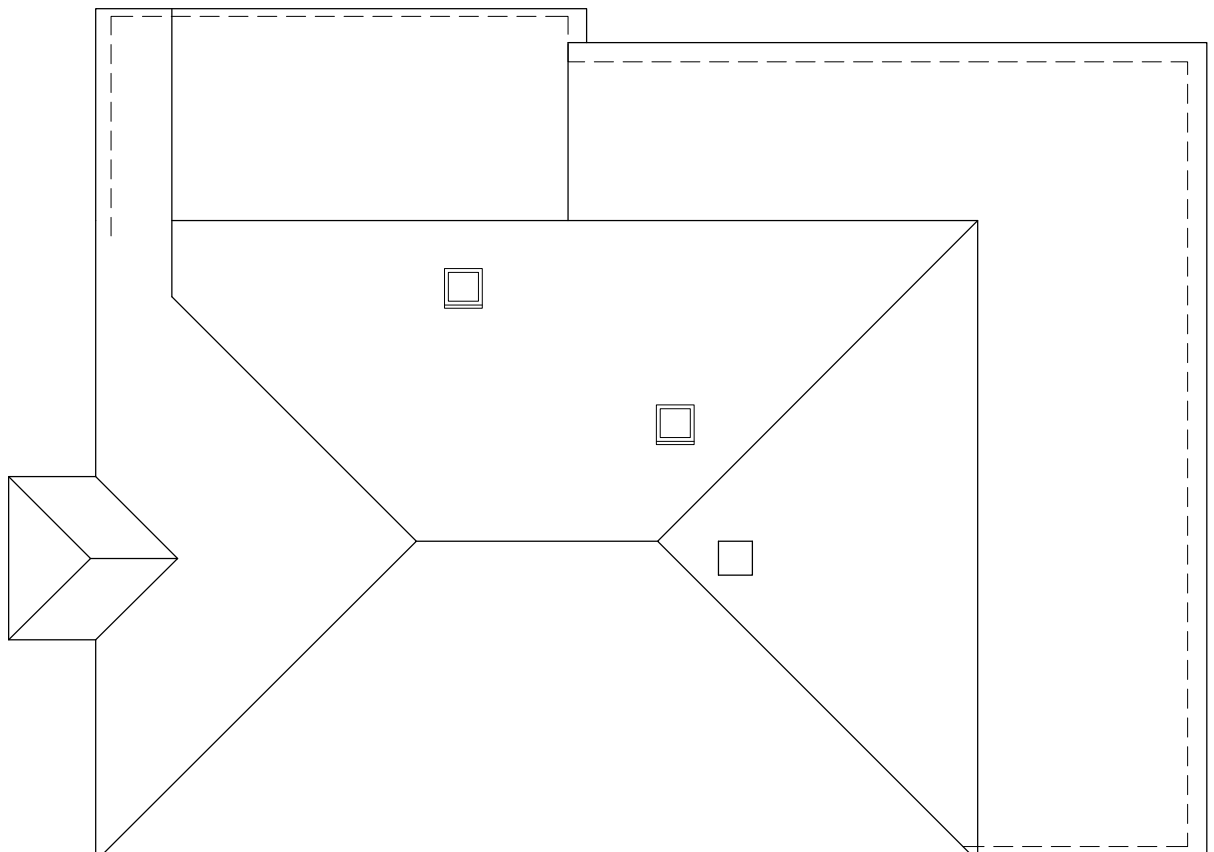

PROPOSED ROOF PLAN

REV A 19/08/18
PITCHED ROOF ADDED TO FLAT ROOF UTILITY AREA


MISS VIRGINIA COTTON

PROPOSED EXTENSION AT
26 BEEHIVE LANE, FERRING, WEST
SUSSEX, BN12 5NN

PROPOSED FLOOR PLANS &
ELEVATIONS

SEPT '17 1:00 @ A1

DWG.NO. 1231 / 03 A

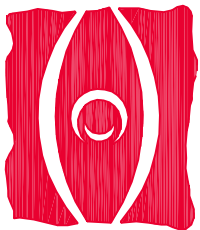
Taylor Cox Associates
ARCHITECTURE & DESIGN
www.tcalimited.co.uk

Churston House
Portsmouth Road
Esher
Surrey
KT10 9AD
Tel : 01372 466443
info@tcalimited.com