EXISTING Nº 30
CONSERVATORY

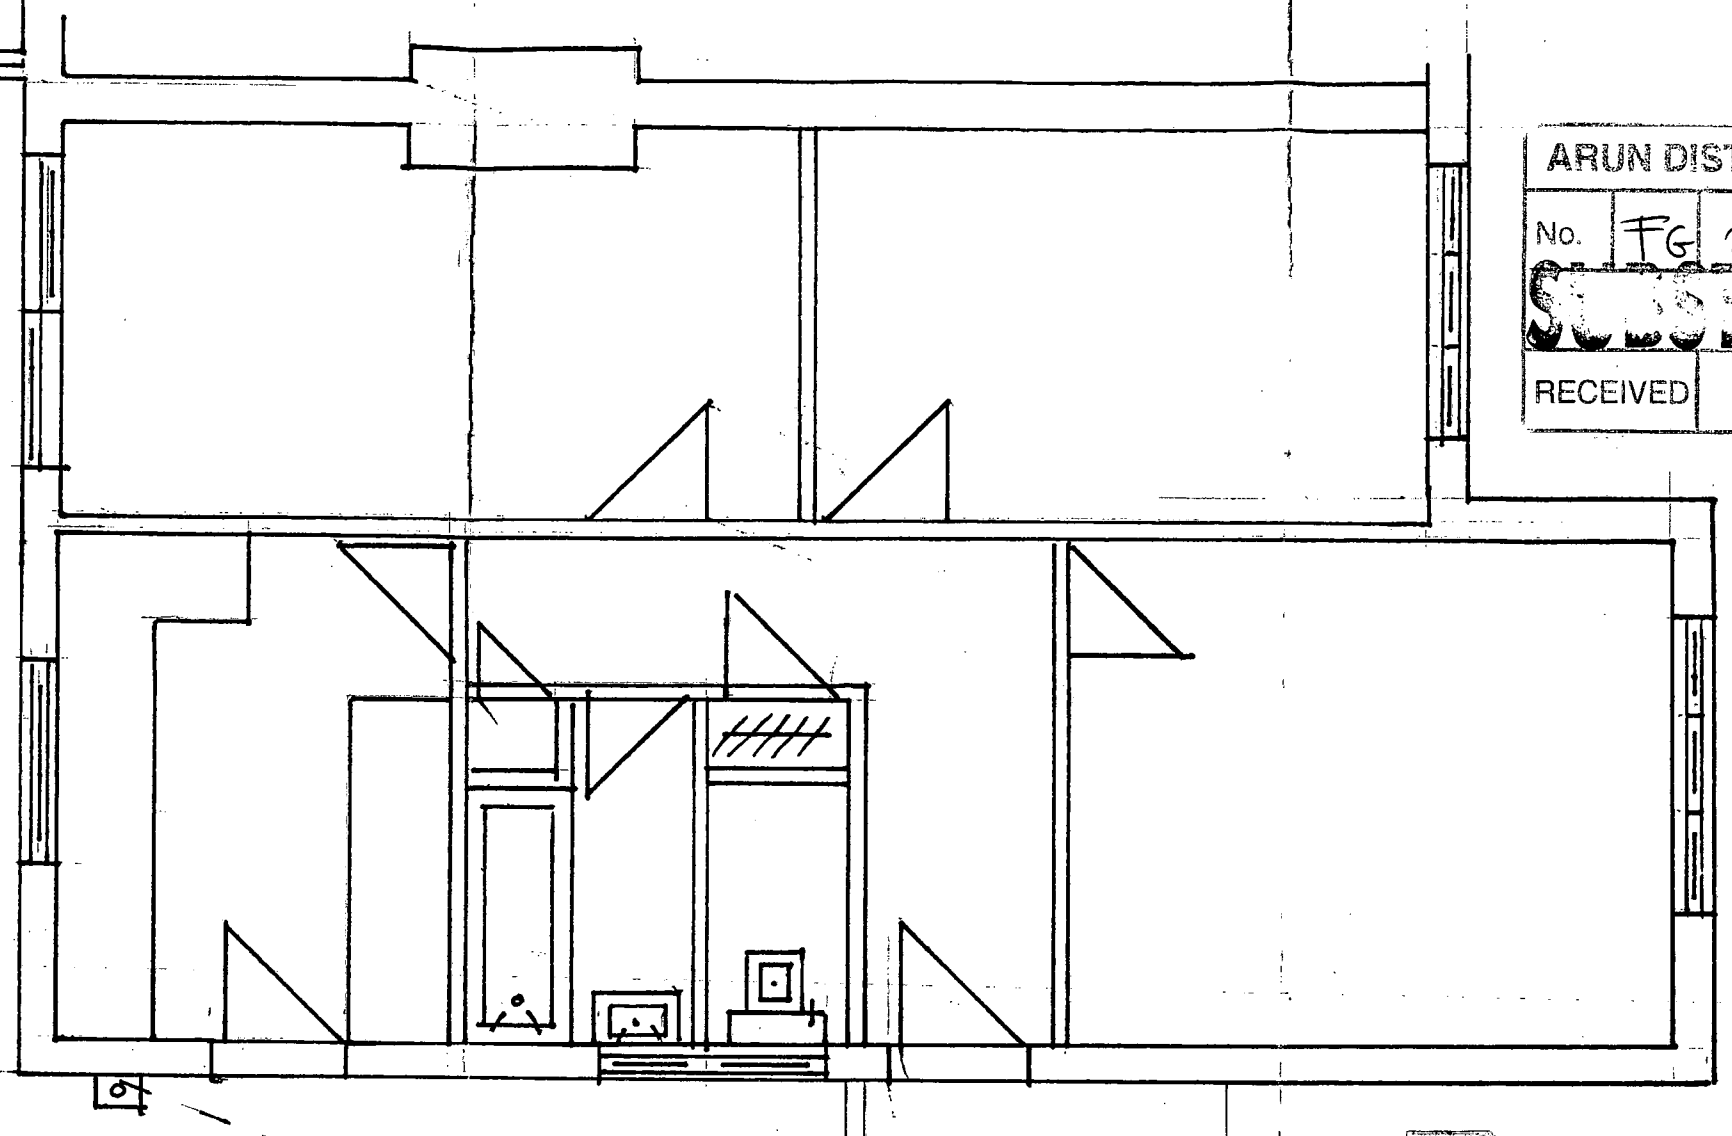

EXISTING Nº 26
GARAGE

W
S N
E

ARUN DISTRICT COUNCIL
No. FG 203 07
SUBSTITUTION
RECEIVED FGB 25 JAN 2008

All dimensions must be checked on site and not scaled from this drawing, apart from Local Authority

No work is to be commenced until full Planning Permission/ Building Regulations have been approved and any conditions discharged. Any work started prior to approval is entirely at clients/ contractors risk.

The contractor is responsible to taking and checking all levels, dimensions etc. prior to ordering materials and starting work.

Where approval of materials by Local Authority is a condition of the Planning Consent, samples must be supplied to the relevant officer or approved in writing before relevant works are commenced.

Client:
Mr & Mrs Boot

Address:
28 Glenbarrie Way
Ferring
West Sussex
BN12 6PY

Drawing Title:
PLAN OF EXISTING PROPERTY
N.E.W.S. ADDED

Drawing No. 02A

Scale: 1 : 50

ARUN DISTRICT COUNCIL FG/203/07 28/01/2008
SUBSTITUTION 25/02/2008