


Ferring Country Centre

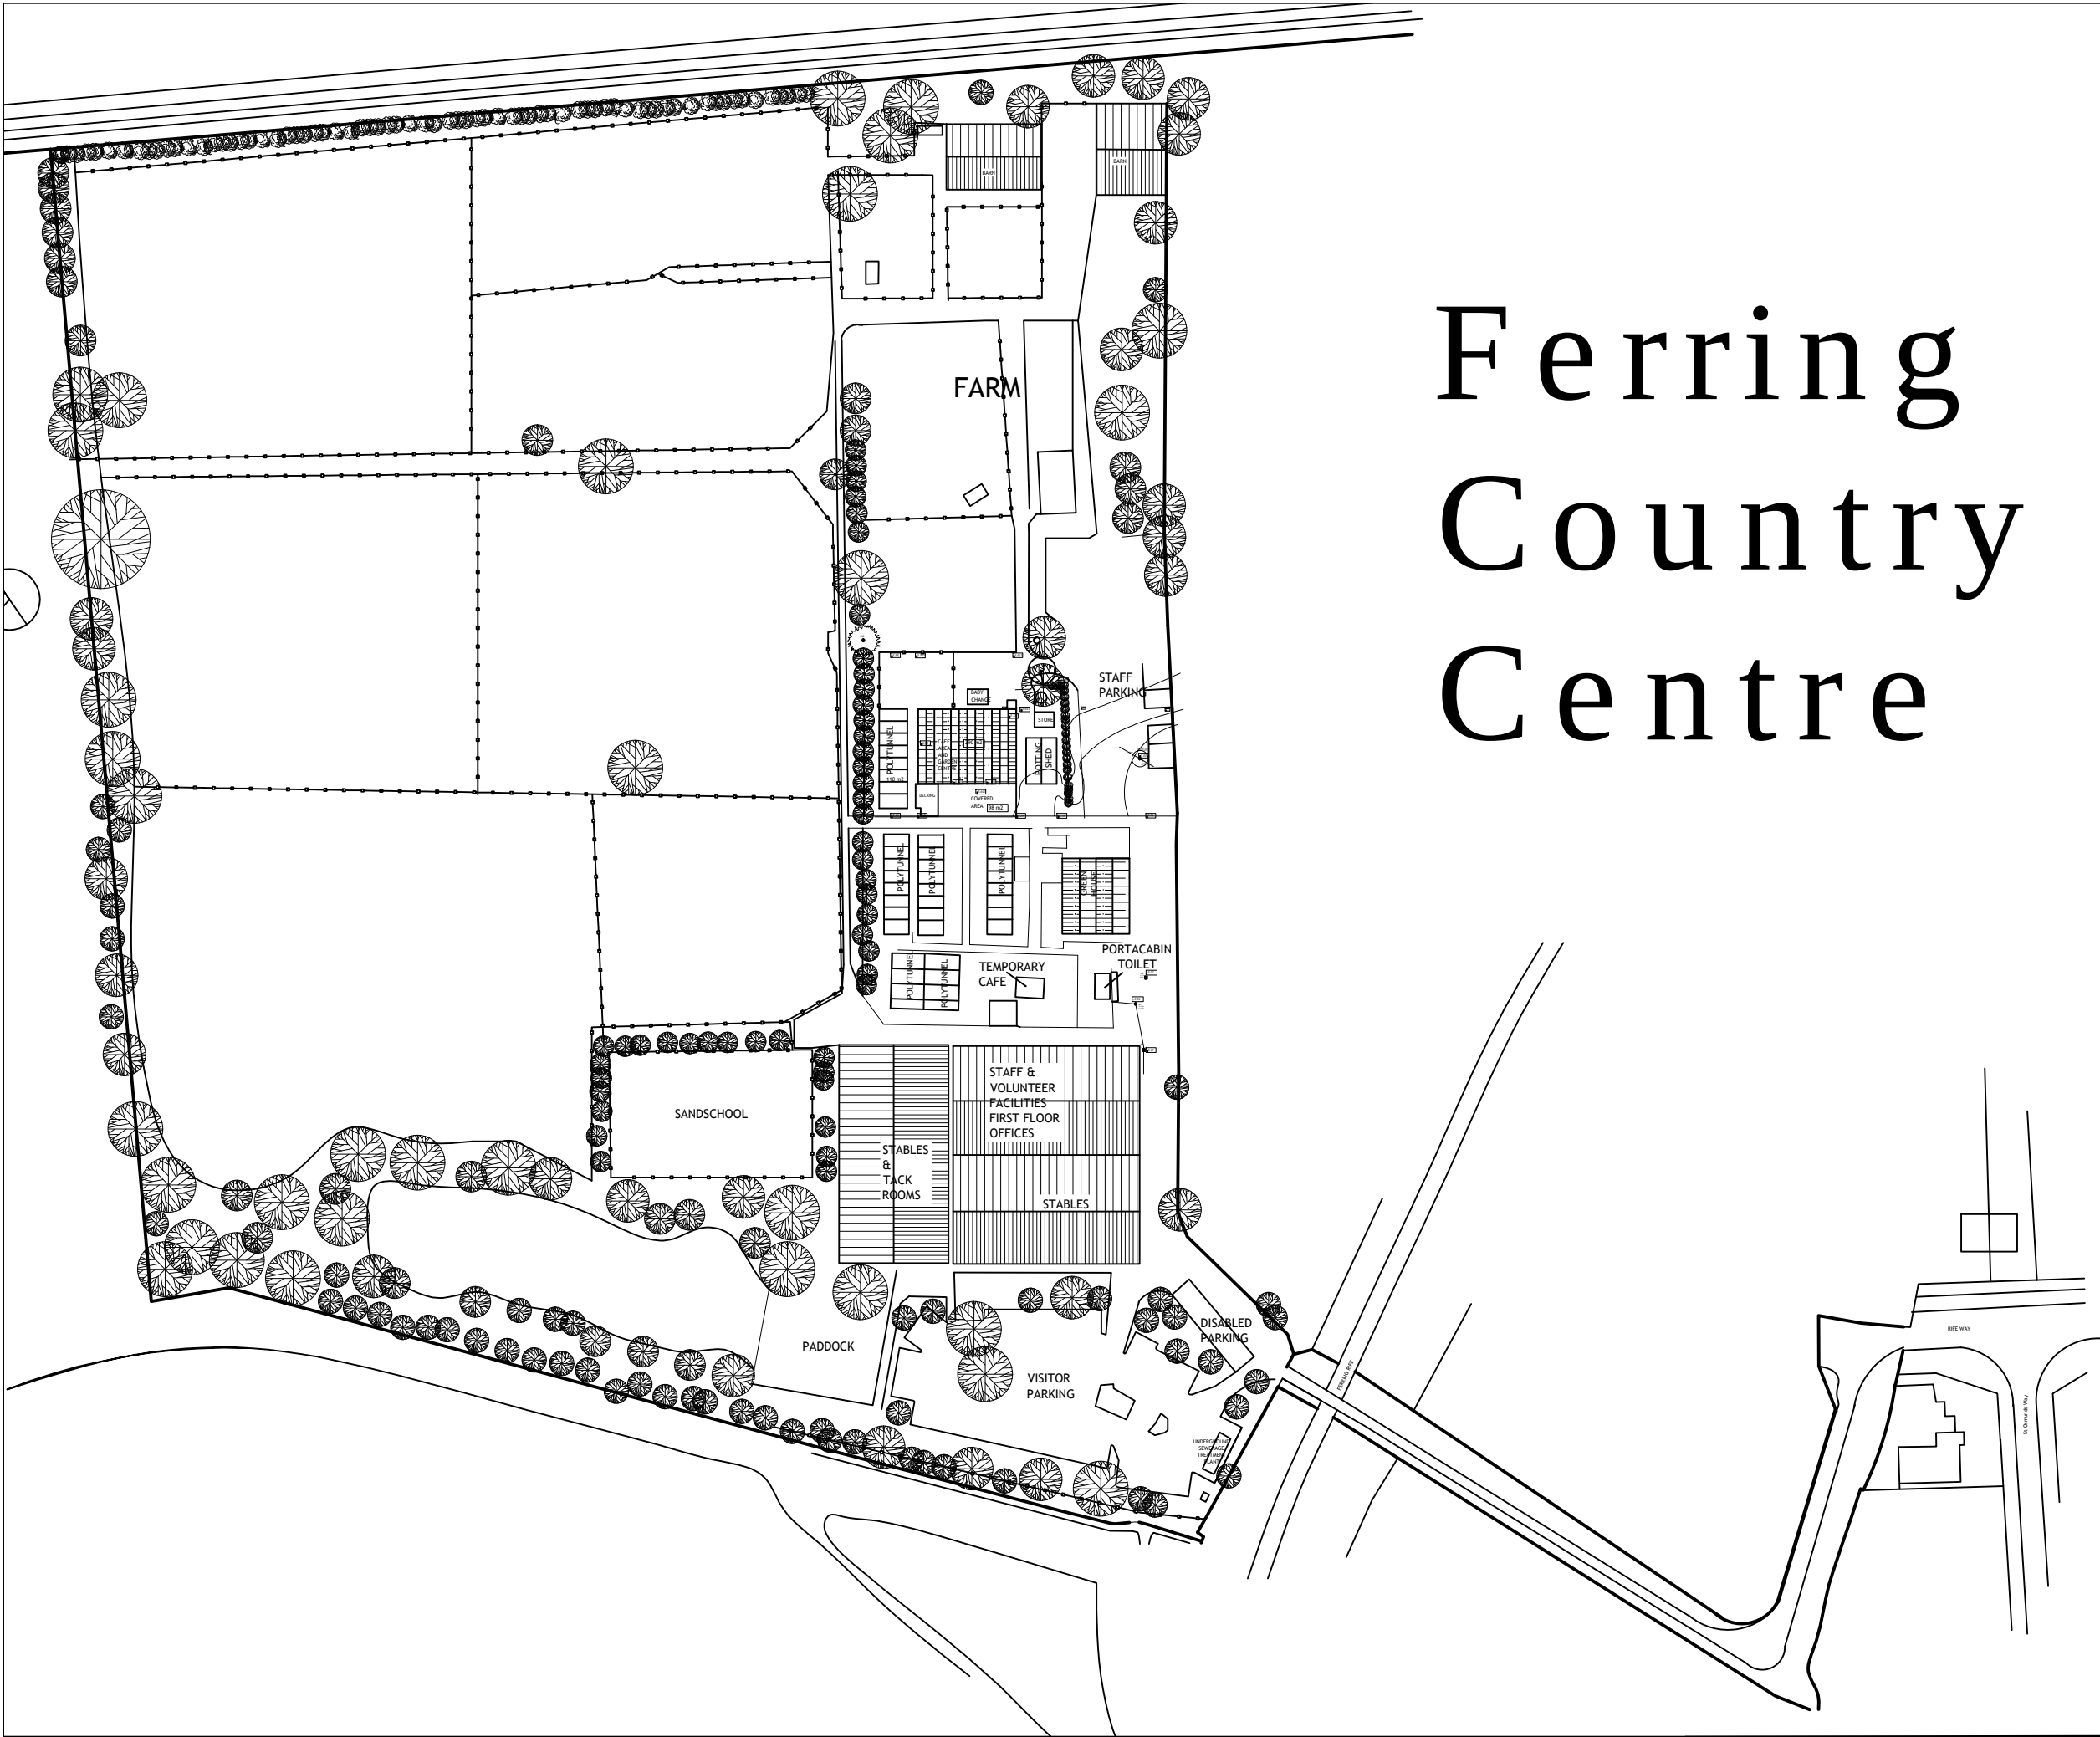

PROJECT		REPLACEMENT CAFE,SHOP AND TOILETS	
TITLE		SITE LAYOUT PLAN AS EXISTING	
SITE		Ferring Country Centre Rife Way Ferring West Sussex	
REV A REV B REV C REV D REV E REV F REV G REV H			
SPITFIRE PROPERTY IMPROVEMENTS		DATE	17.10.18
		SCALES	1:1250 @a3
DRN BY	Gwyn Cheesmur	No	2496
LABC		Drg No	6452
SPITFIRE PLANNING & DESIGN plans@spitfireline.uk.com 01243 710655		REV	