


Ferring Country Centre

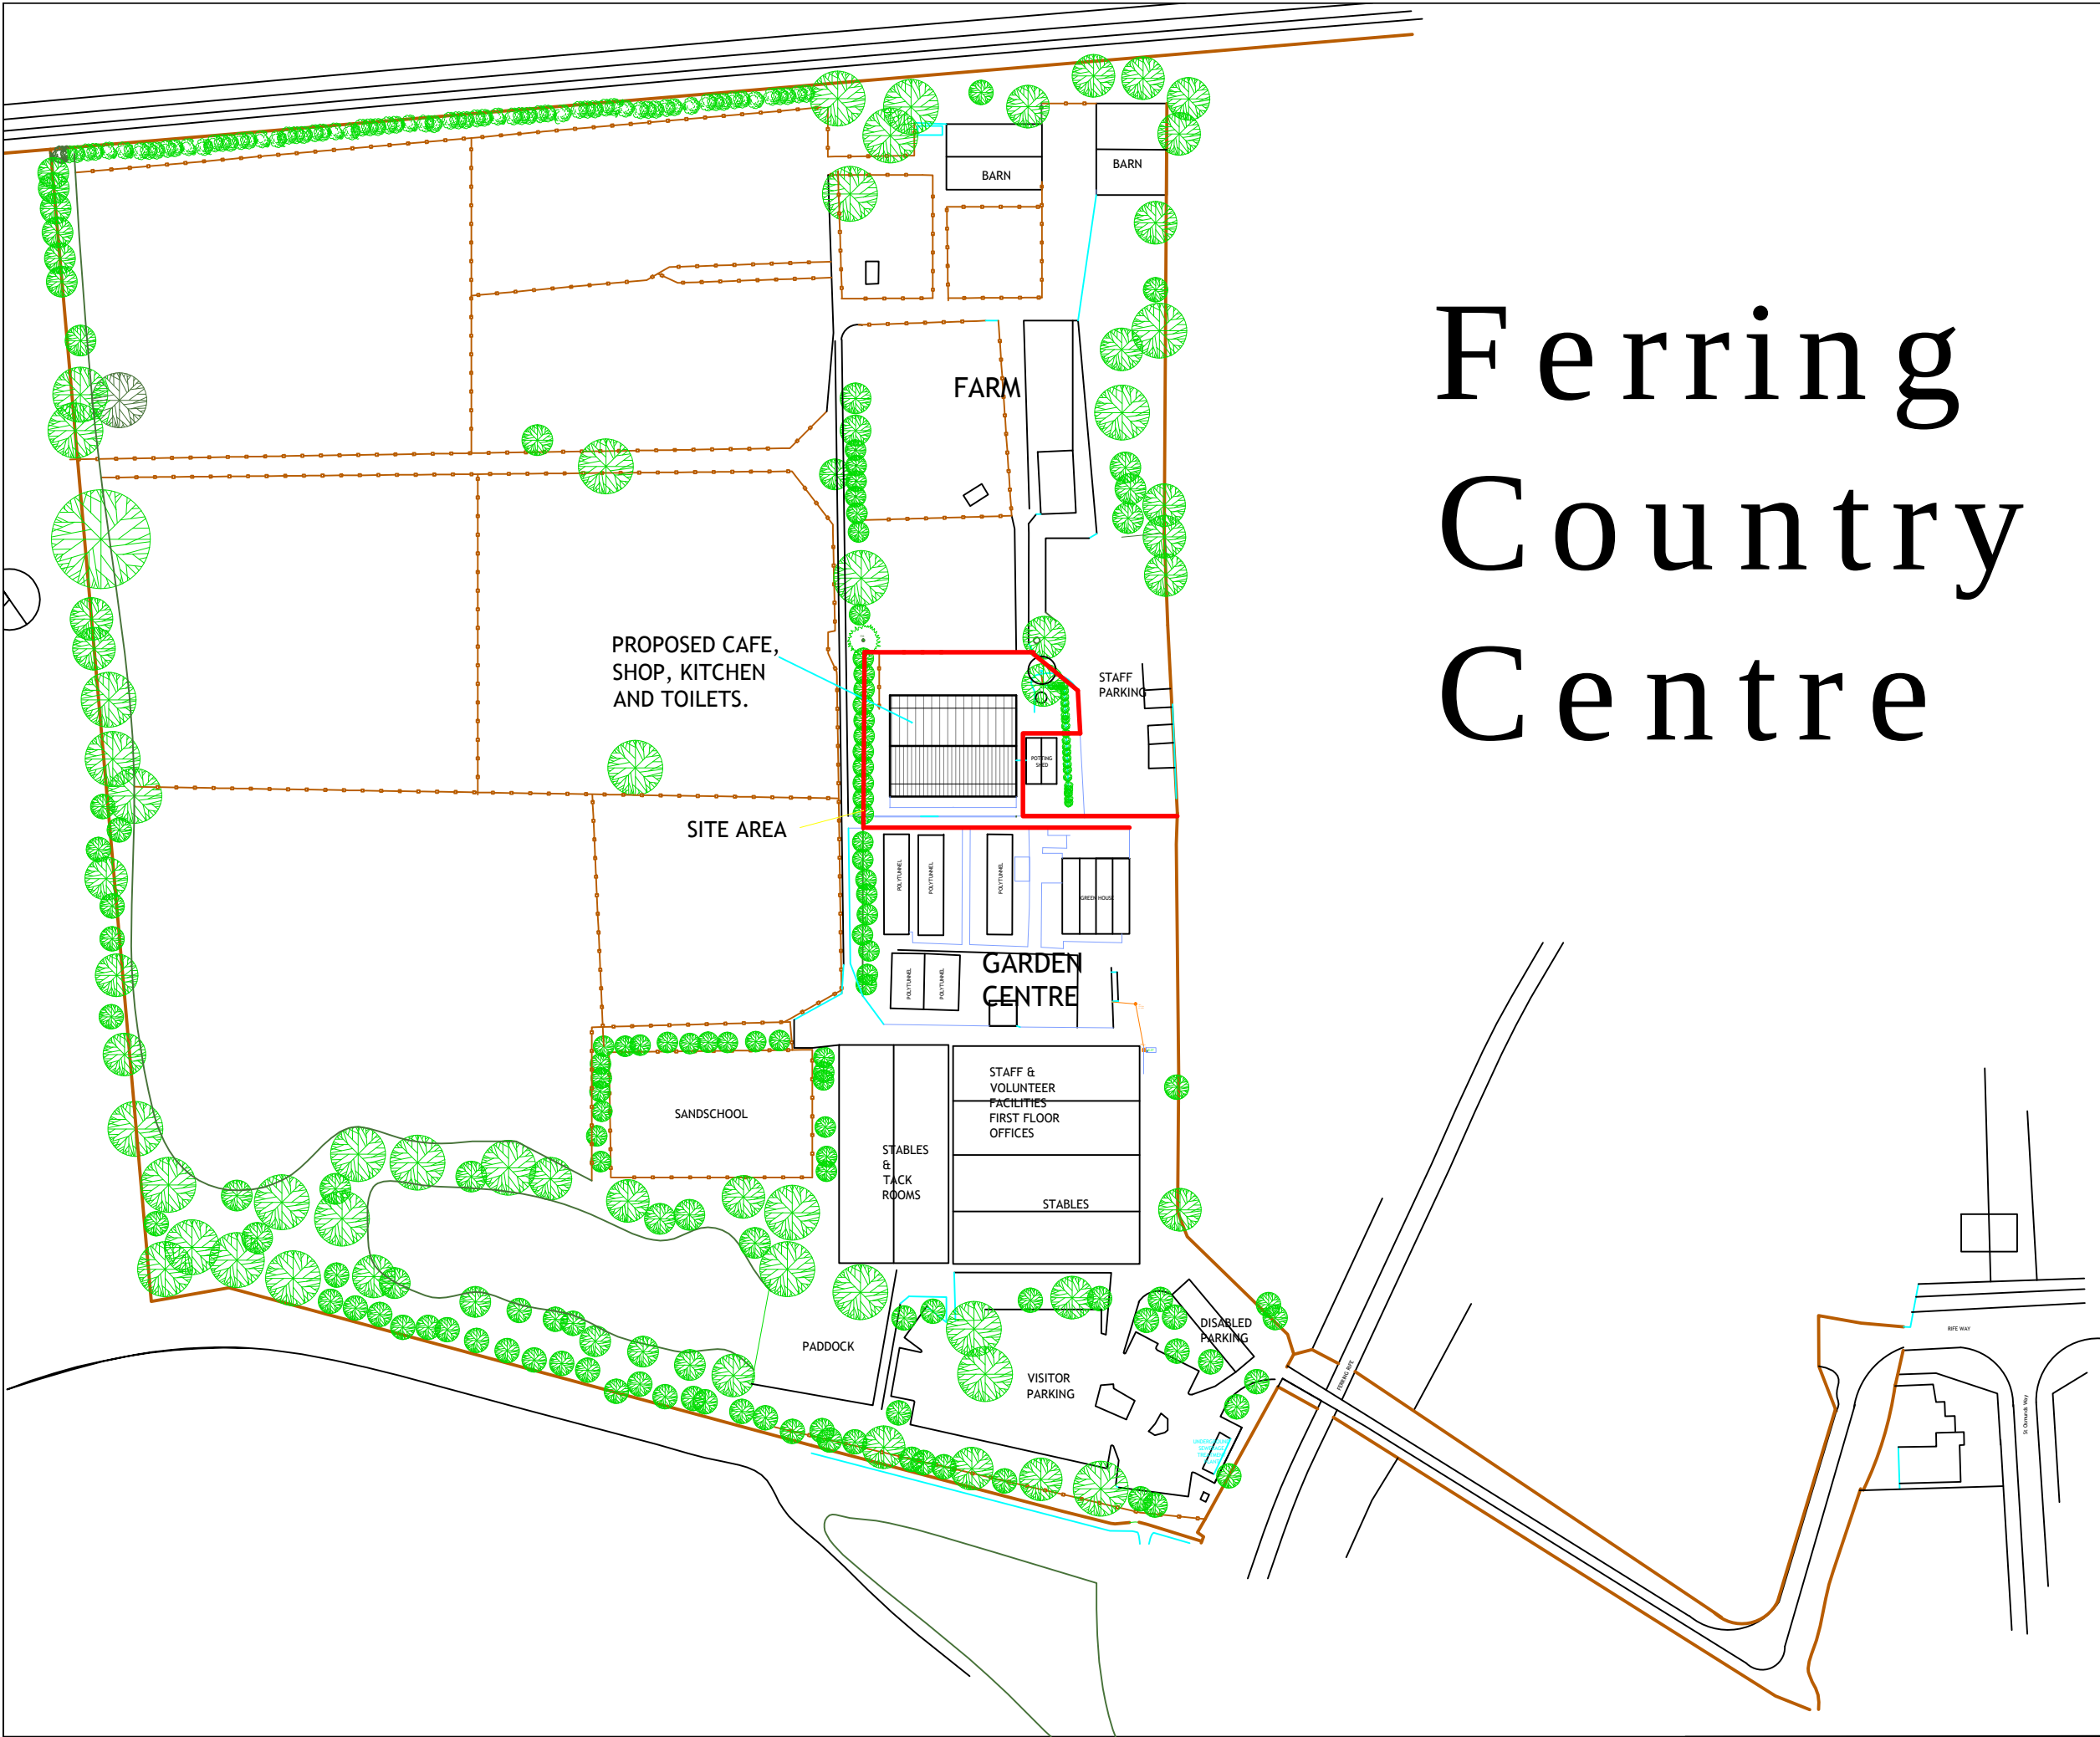

PROJECT		REPLACEMENT CAFE,SHOP AND TOILETS	
TITLE		SITE LAYOUT PLAN AS PROPOSED	
SITE		Ferring Country Centre Rife Way Ferring West Sussex	
REV A REV B REV C REV D REV E REV F REV G REV H		DATE 17.10.18 SCALES 1:1250 @a3	
DRN BY Gwyn Cheesmur		No 2496	
LABC		Drg No 6453	
SPITFIRE PROPERTY IMPROVEMENTS		REV	
LABC		PLANNING & DESIGN plans@spitfireline.uk.com 01323 770000	