
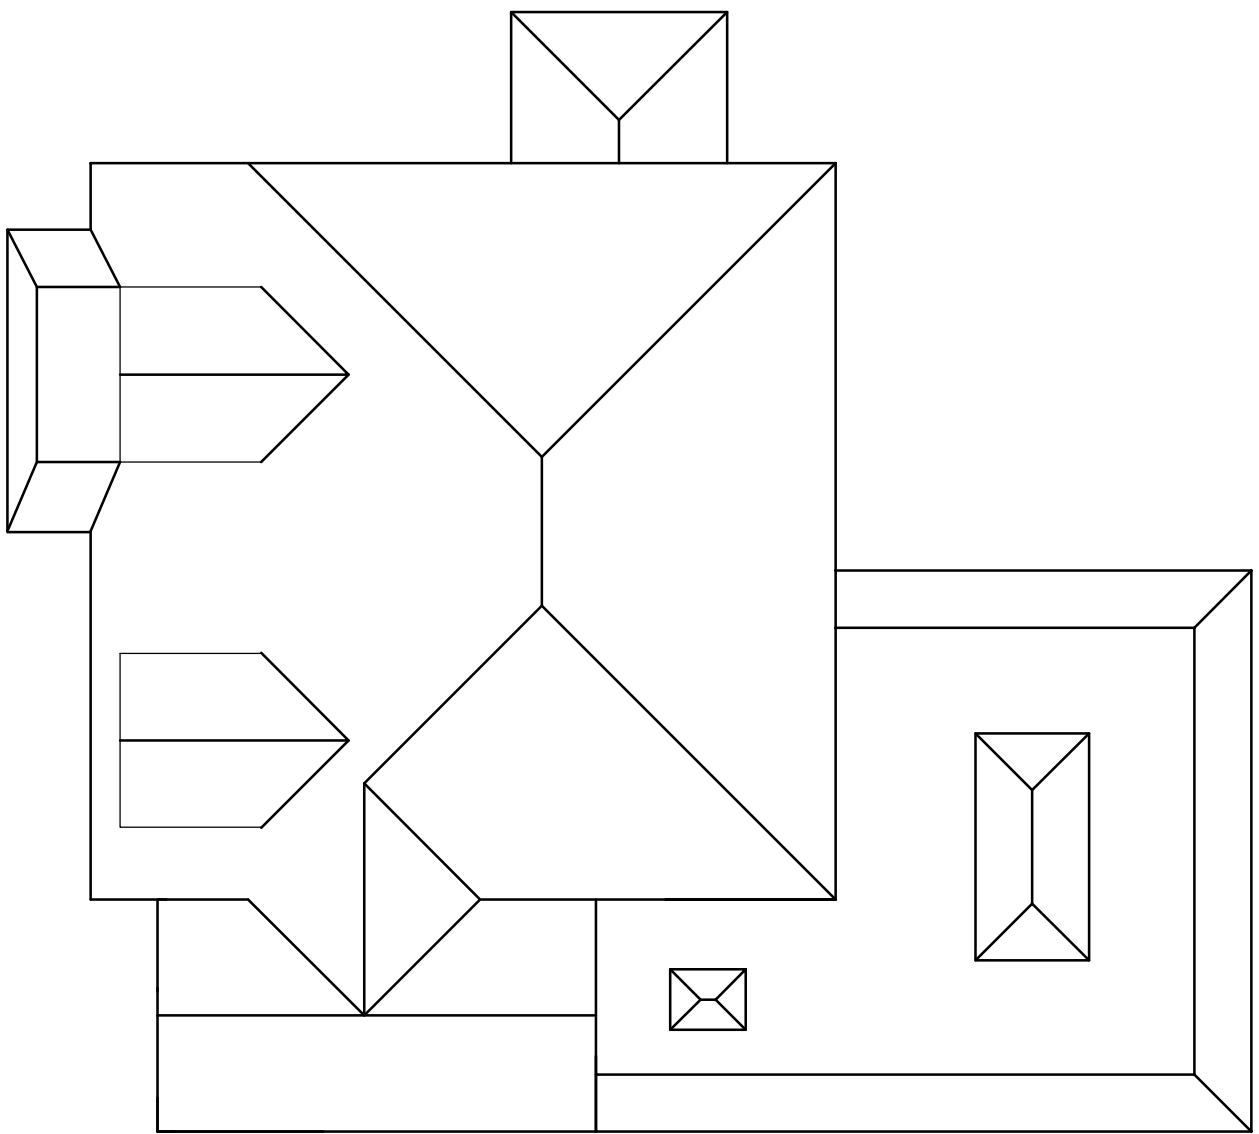
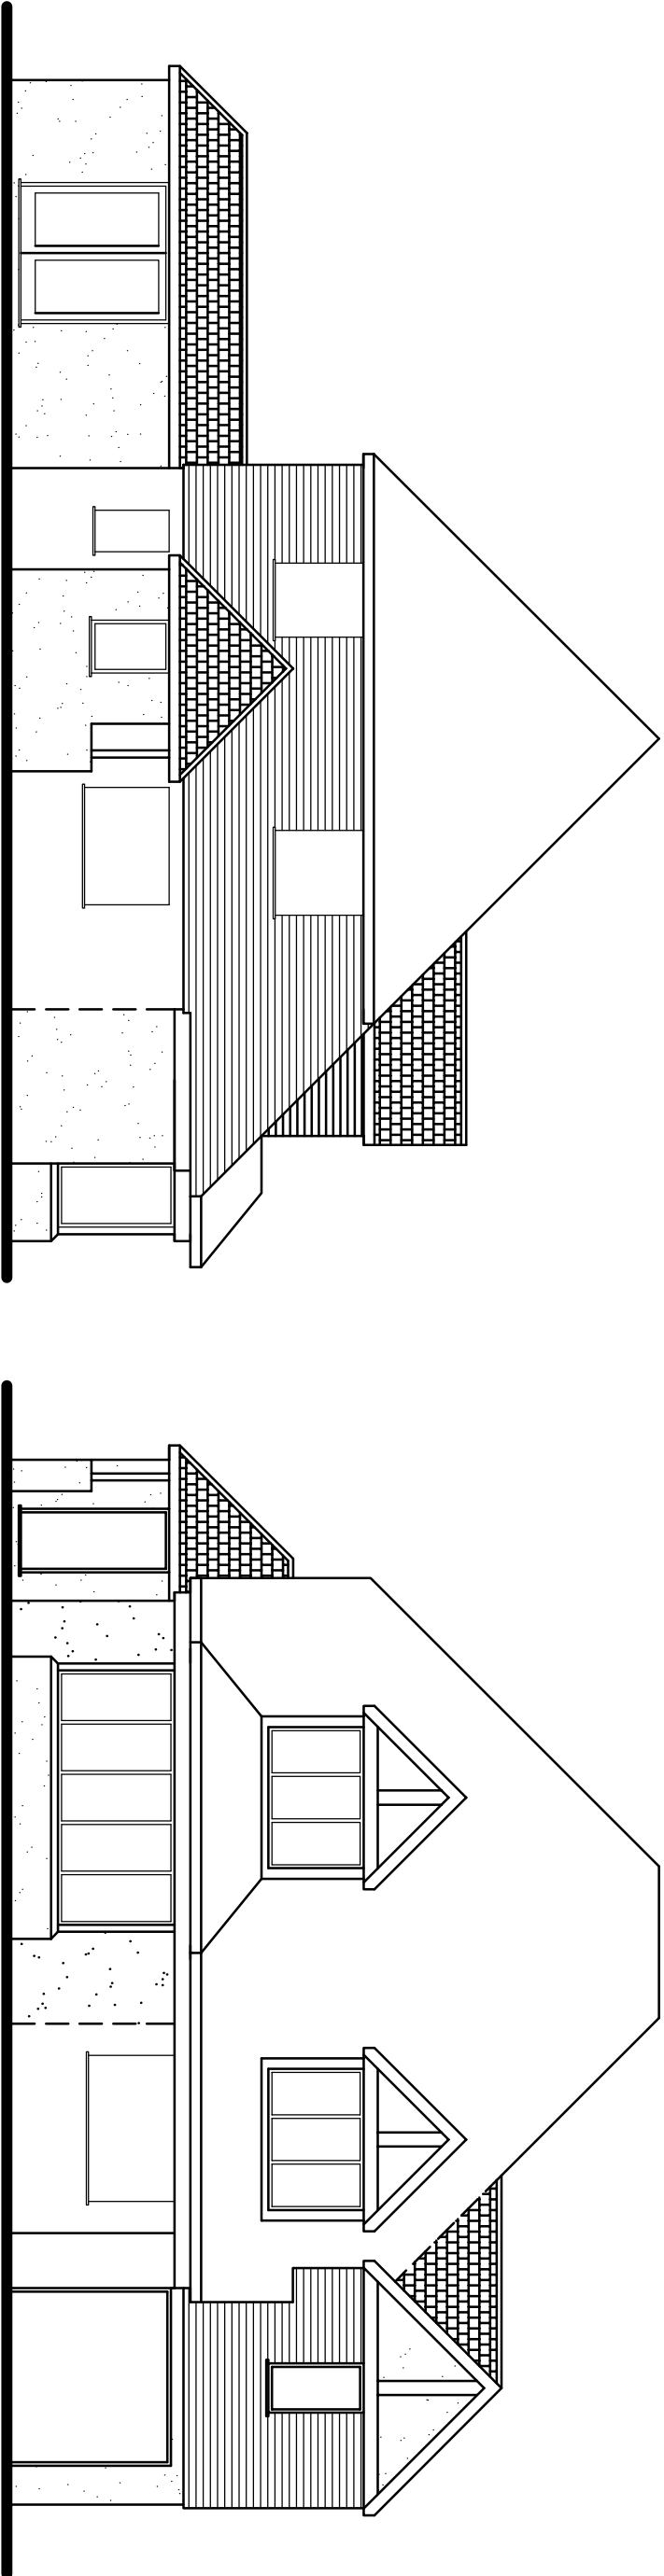


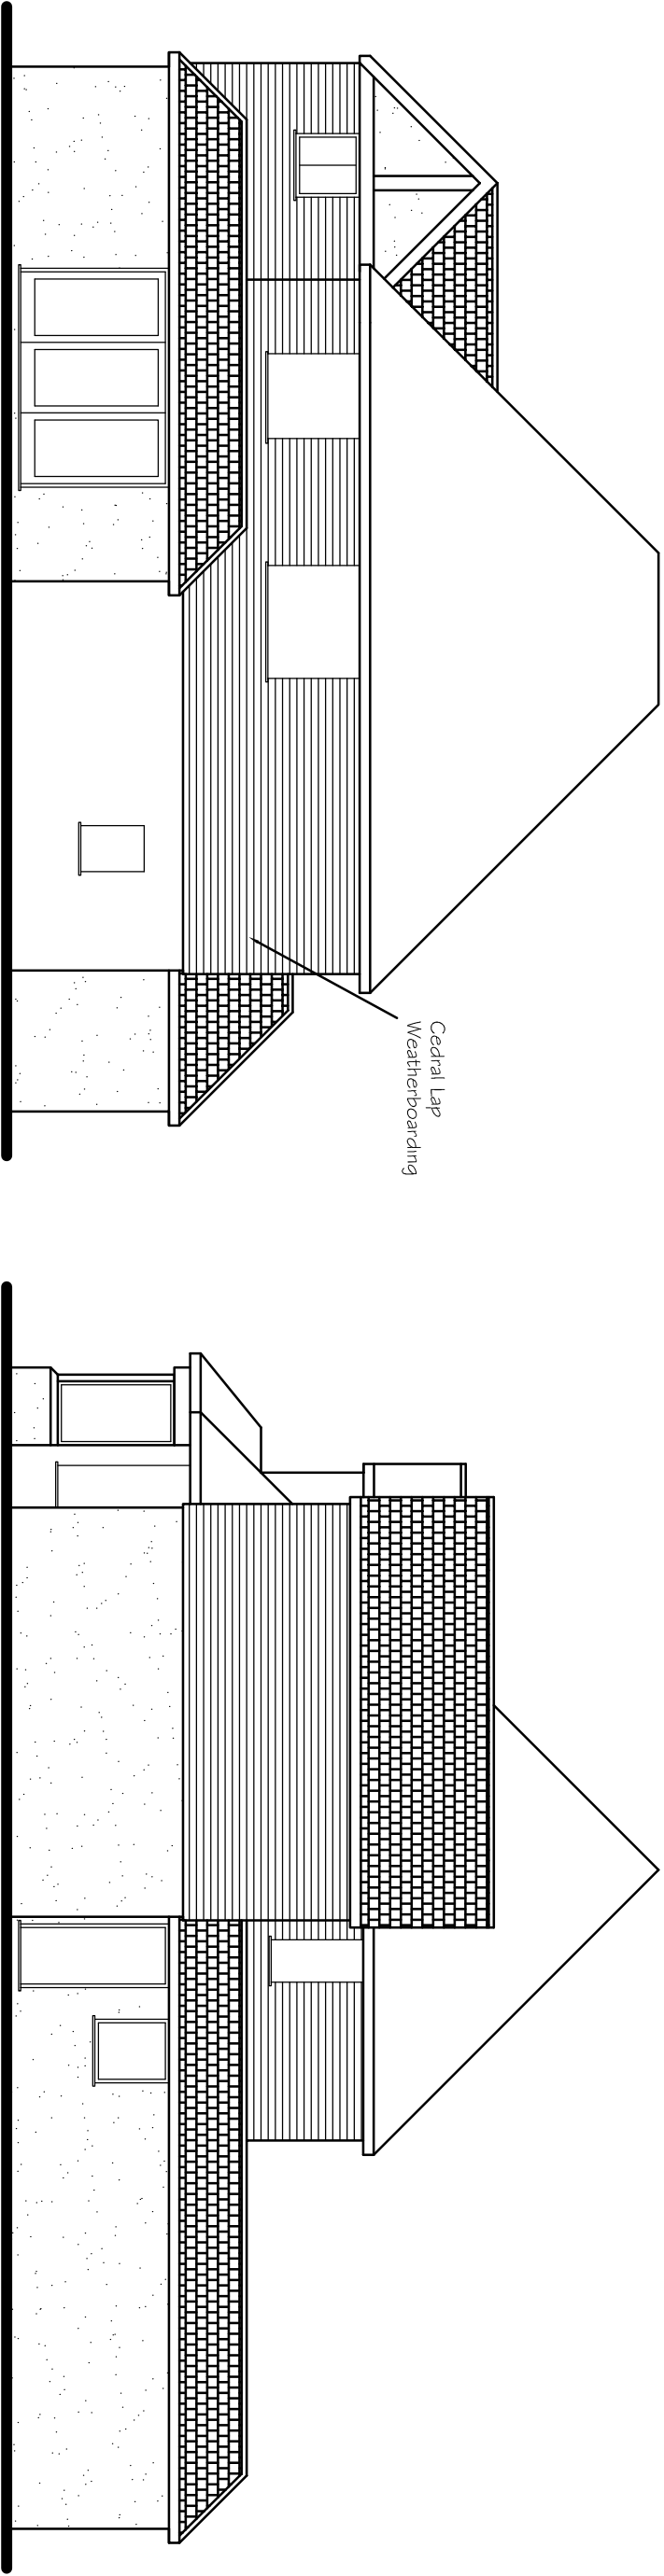

Tony Rogers Building Consultants Address: 40 Dawn Crescent, Upper Beeding West Sussex, BN44 3WH Telephone: 01903 815225 Fax: 01903 815225	
Rev:	Revision Description:
Client:	Mr P Maud
Address:	41 Ferrinkham Lane Ferring West Sussex BN12 5N3
Project:	Proposed extensions and alterations
Scale:	1:100
Paper Size	A1
Date:	November 2017
Drawing No:	17/1265/05
Drawn By:	AWR
Revision:	