
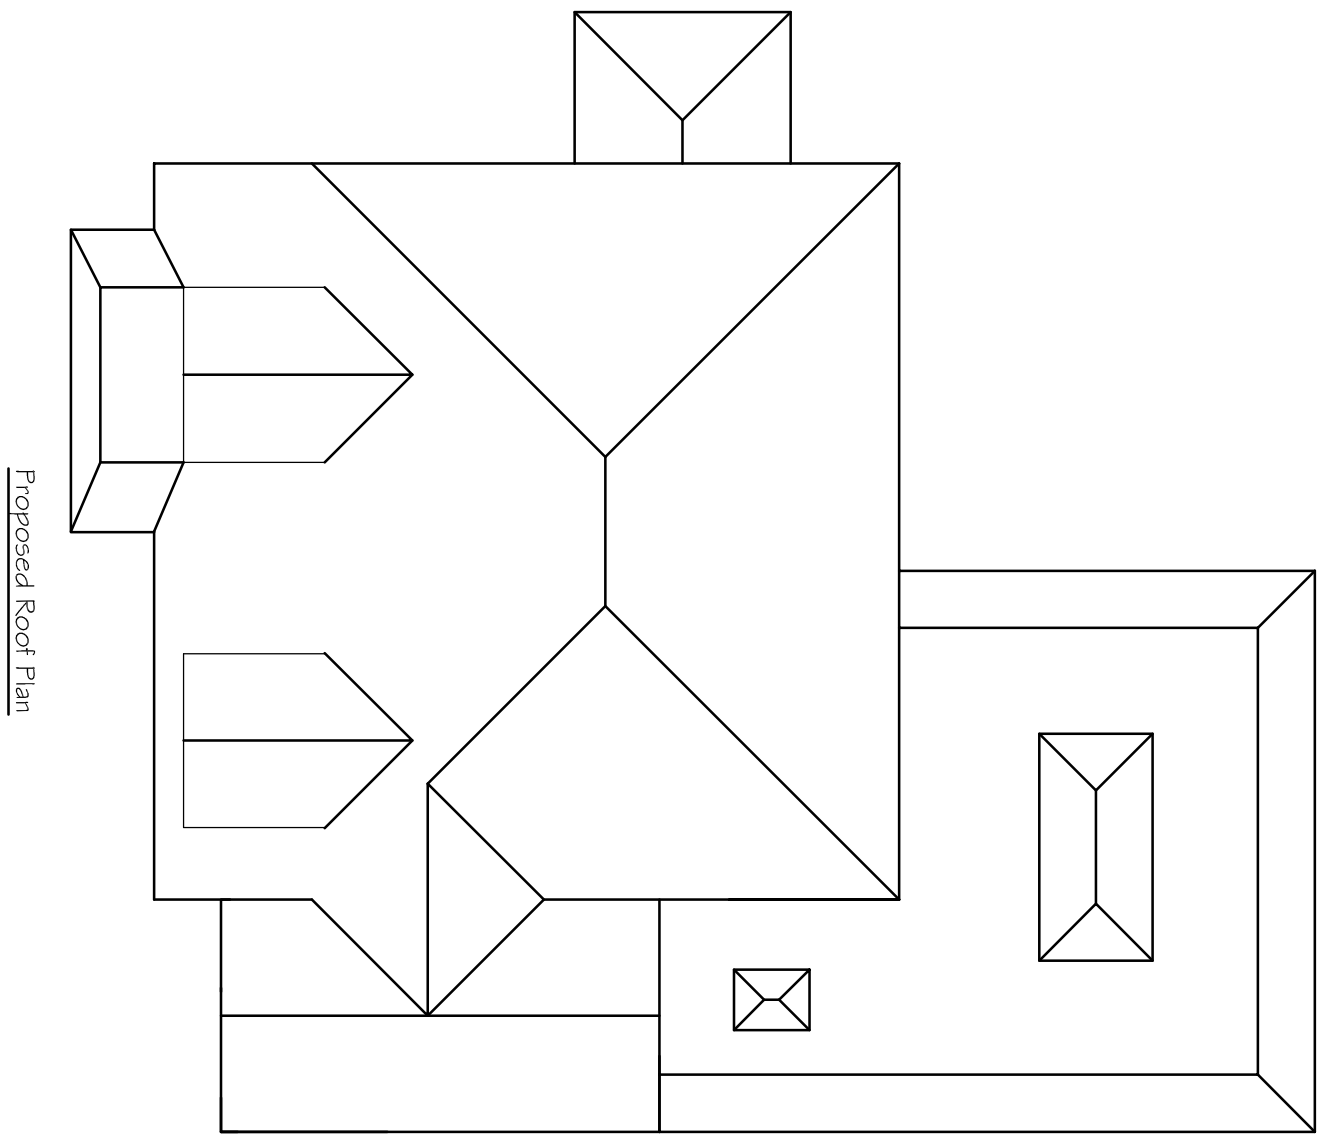
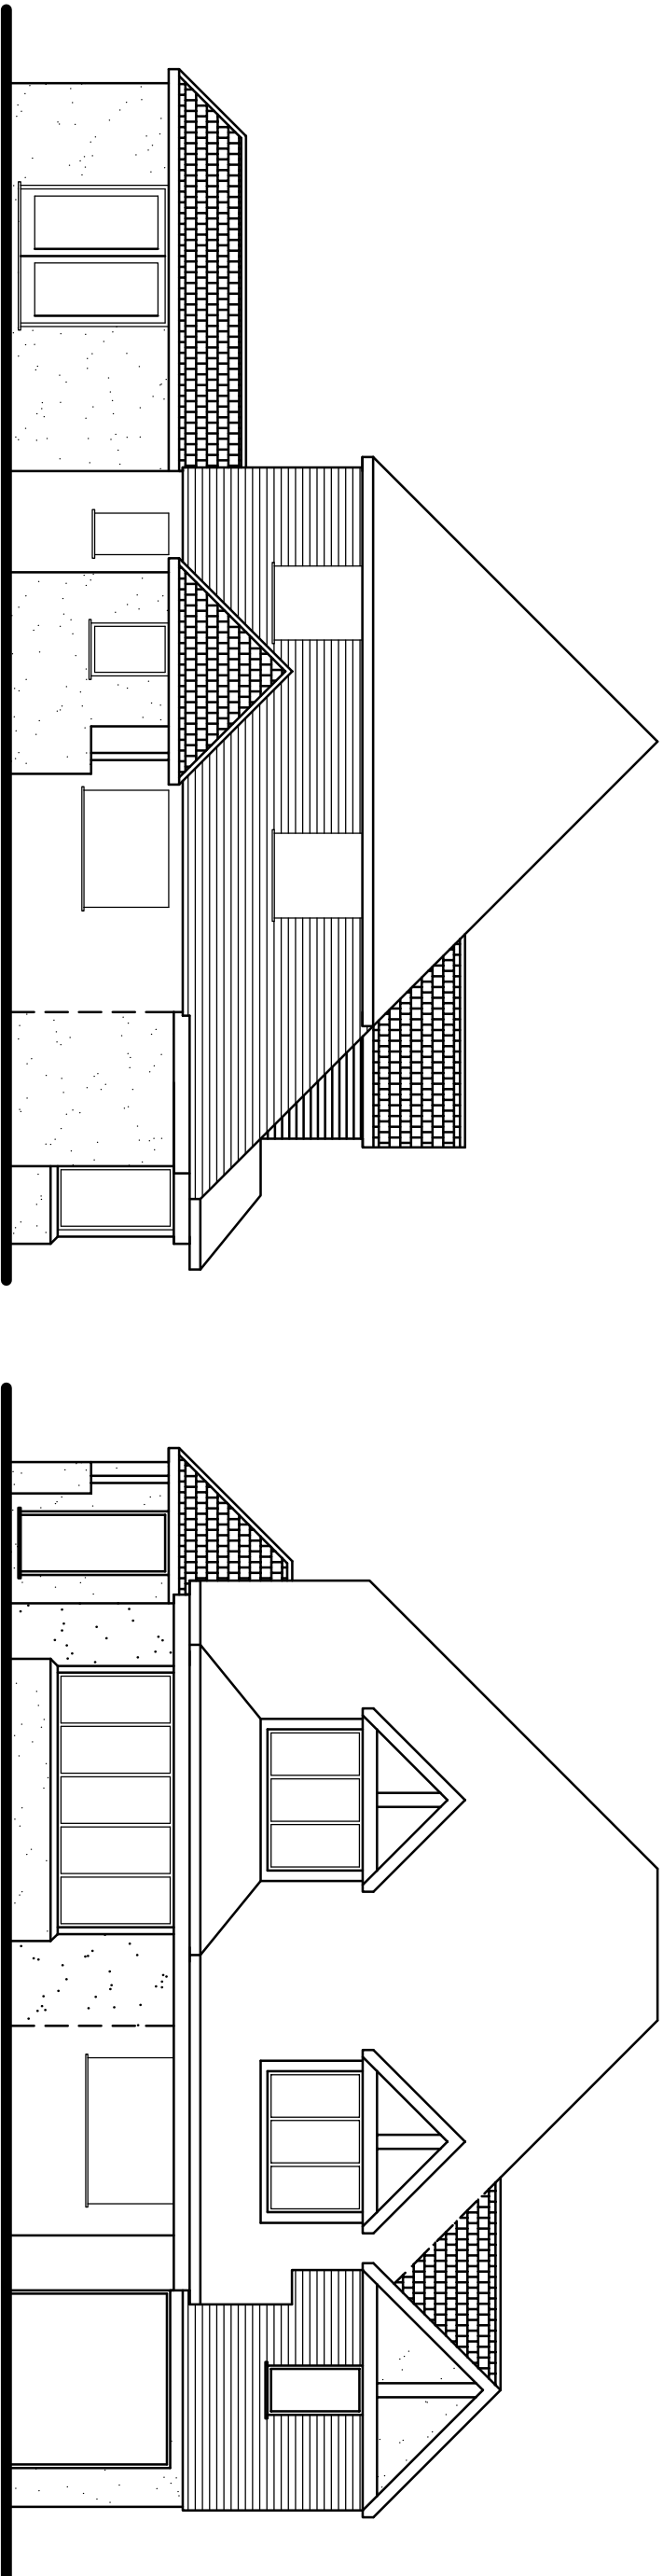


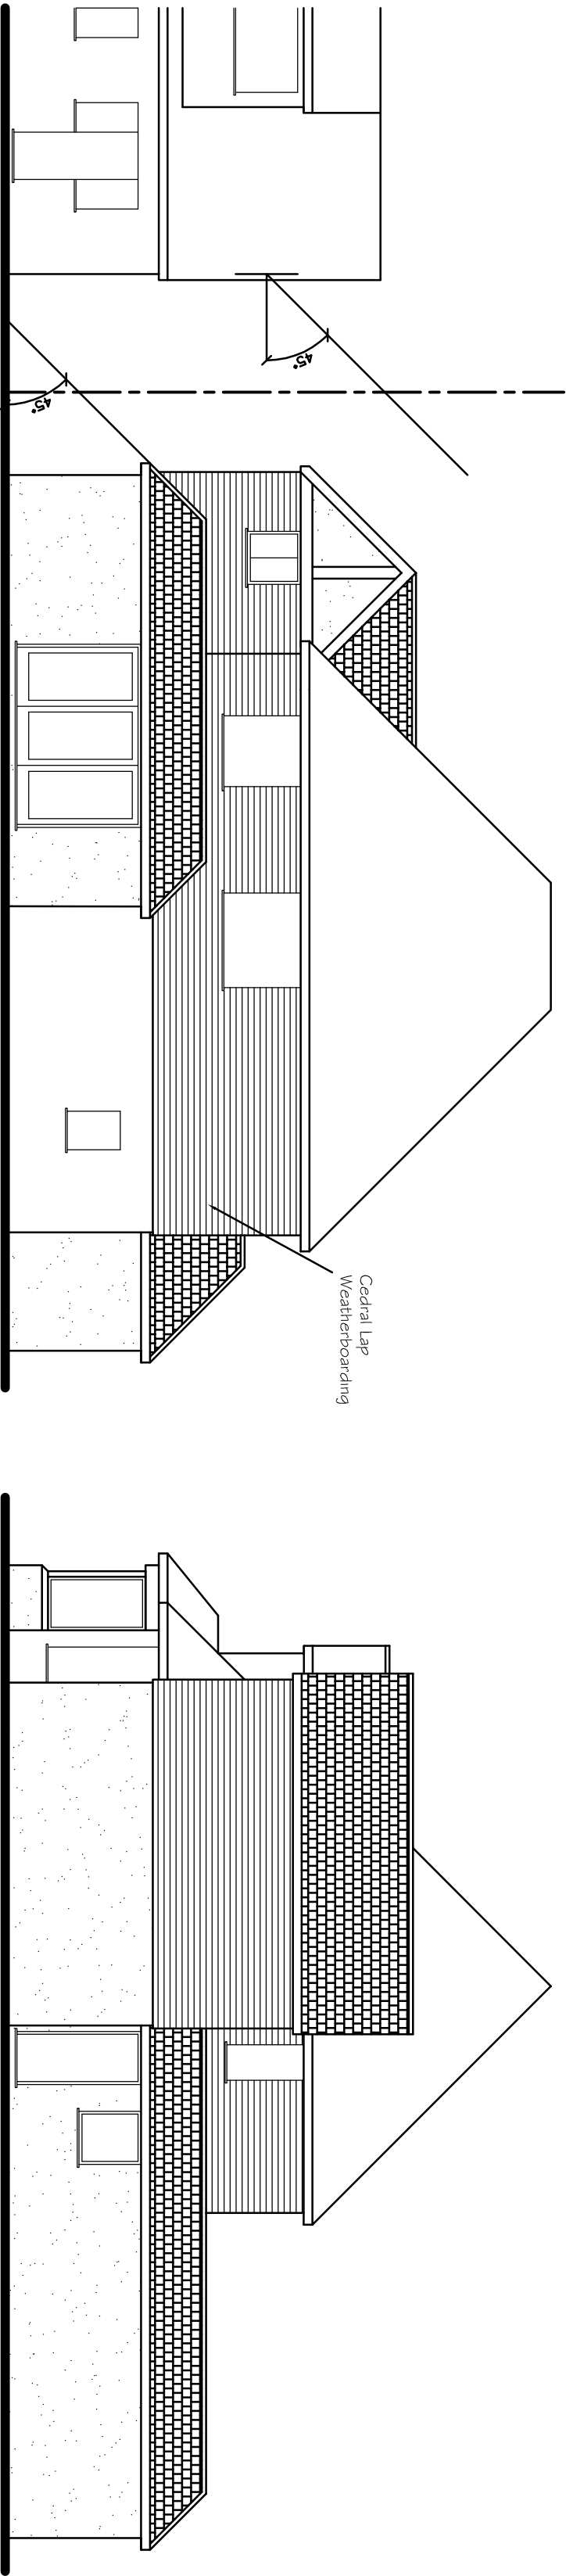

Tony Rogers
Building Consultants

Address: 40 Dawn Crescent, Upper Beeding
West Sussex, BN44 3WH
Telephone: 01903 815225 Fax: 01903 815225

Rev.	Date	Revision Description

Client: Mr P Maund

Address: 41 Ferrindram Lane
Ferring
West Sussex
BN12 5N3

Project: Proposed extensions
and alterations

Scale: 1:100
Paper Size A1

Date: November 2017

Drawing No: 17/1265/05

Drawn By: AWR

Revision: