


NOTES

- 1 Ordnance Survey, (c) Crown Copyright 2021. All rights reserved. Licence number 100022432

A ADDITIONAL DIMENSIONS SHOWN. 08-12-21

REV	DESCRIPTION	DATE
-----	-------------	------

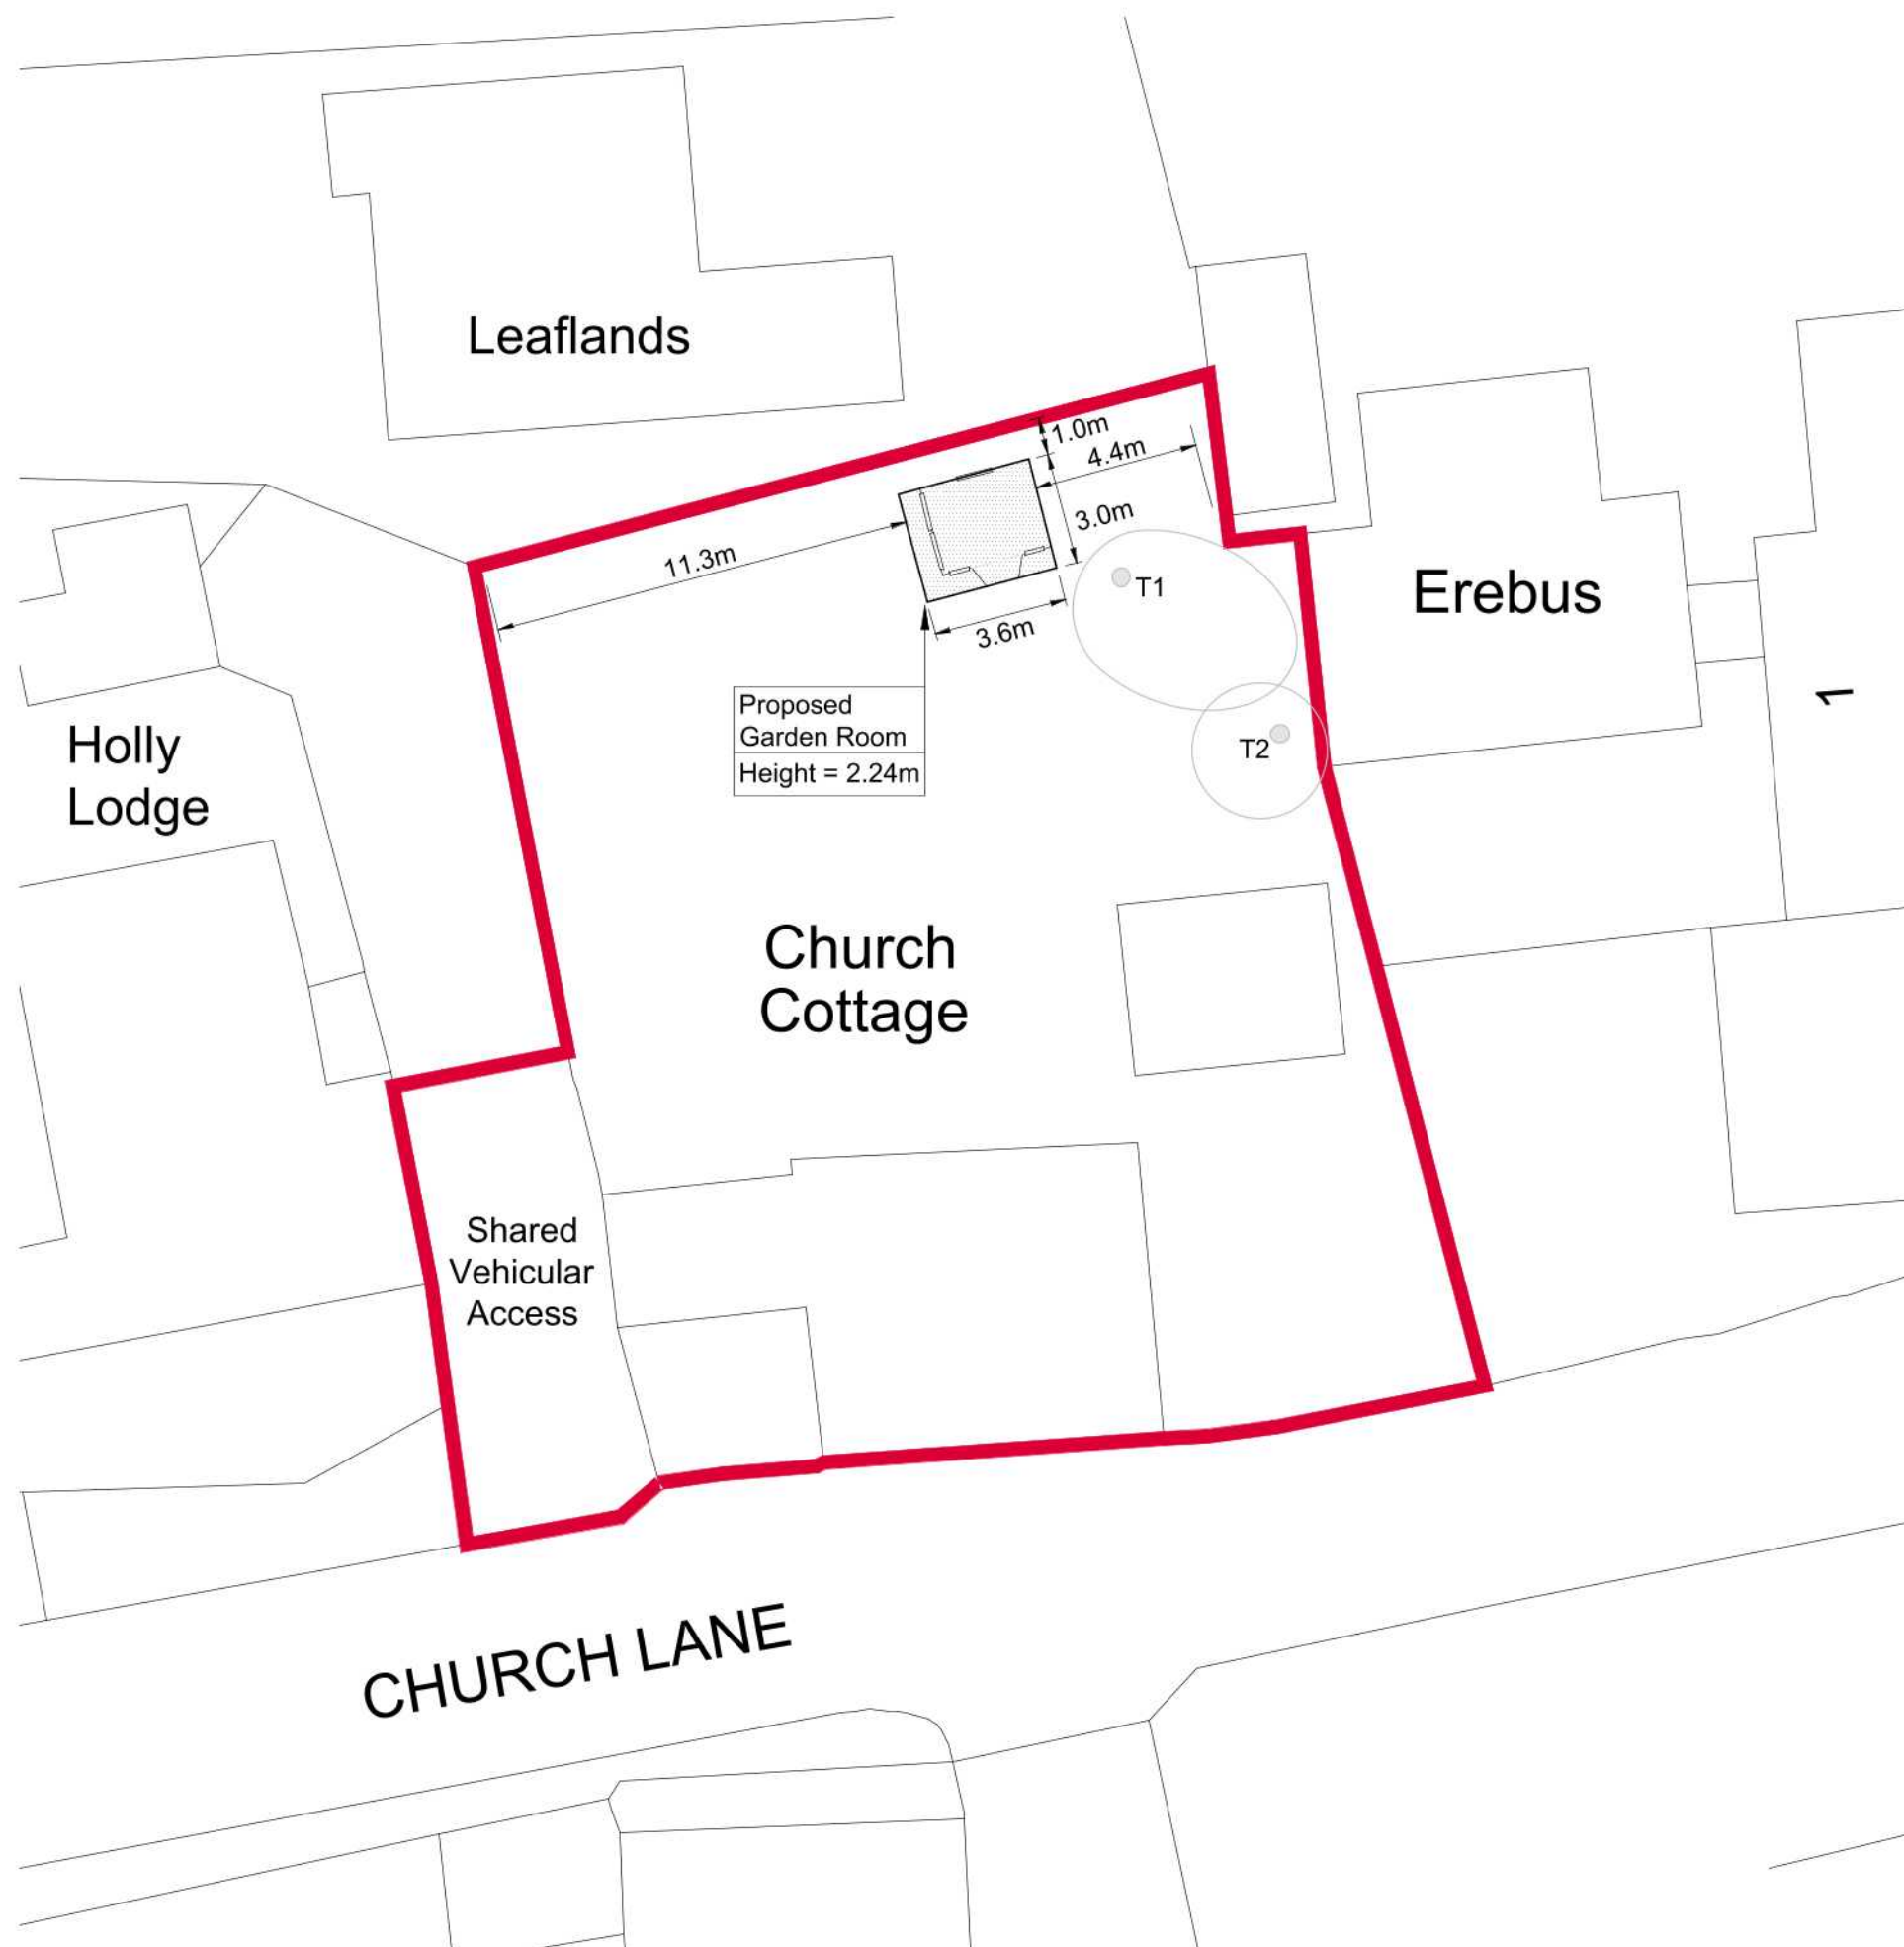

Consulting Civil & Structural Engineers
 One Little London Chichester West Sussex PO19 1PP
 Telephone: 01243 788471 www.archibaldshaw.co.uk

PROJECT

Church Cottage, Ferring. BN12 5HN

SECTION

Proposed Block Plan

DRAWN BY	CHECKED BY	DESIGNED BY
PF	-	VC
SCALE @ A3	© DATE	STATUS
1:200	June 2021	Planning
JOB NO.	DRAWING NO.	REVISION

Figure 3 A