



PLAN DISTRICT COUNCIL ACCOUNTANT

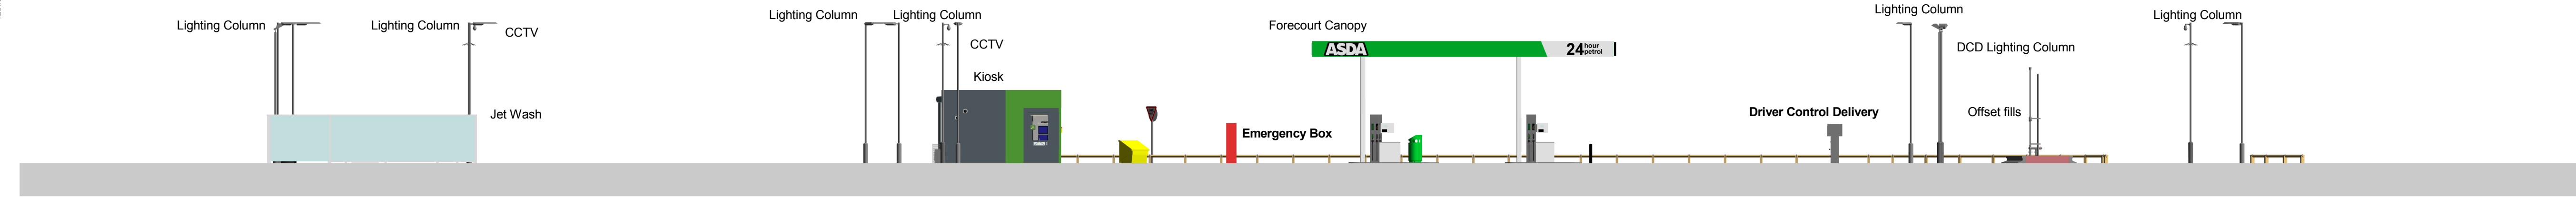


North Facing Proposed Site Elevation

1 : 150

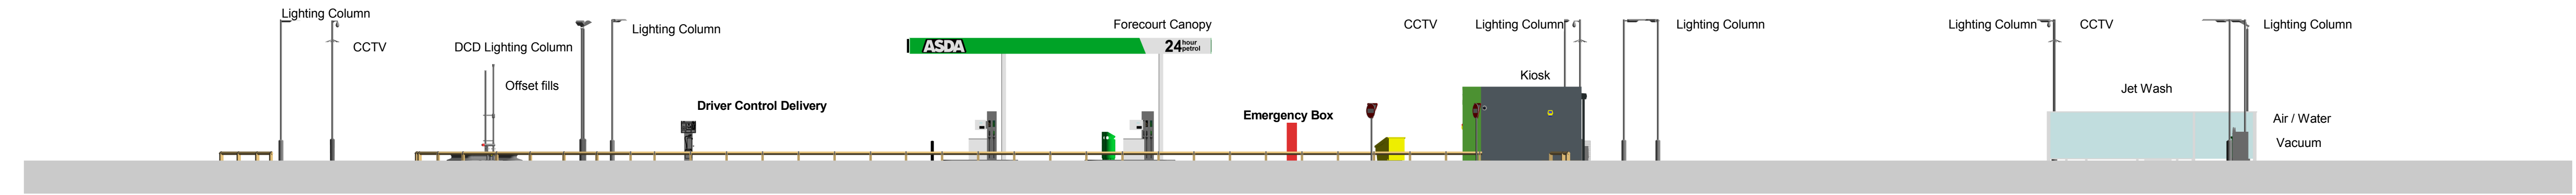


South Facing Proposed Site Elevation

1 : 150

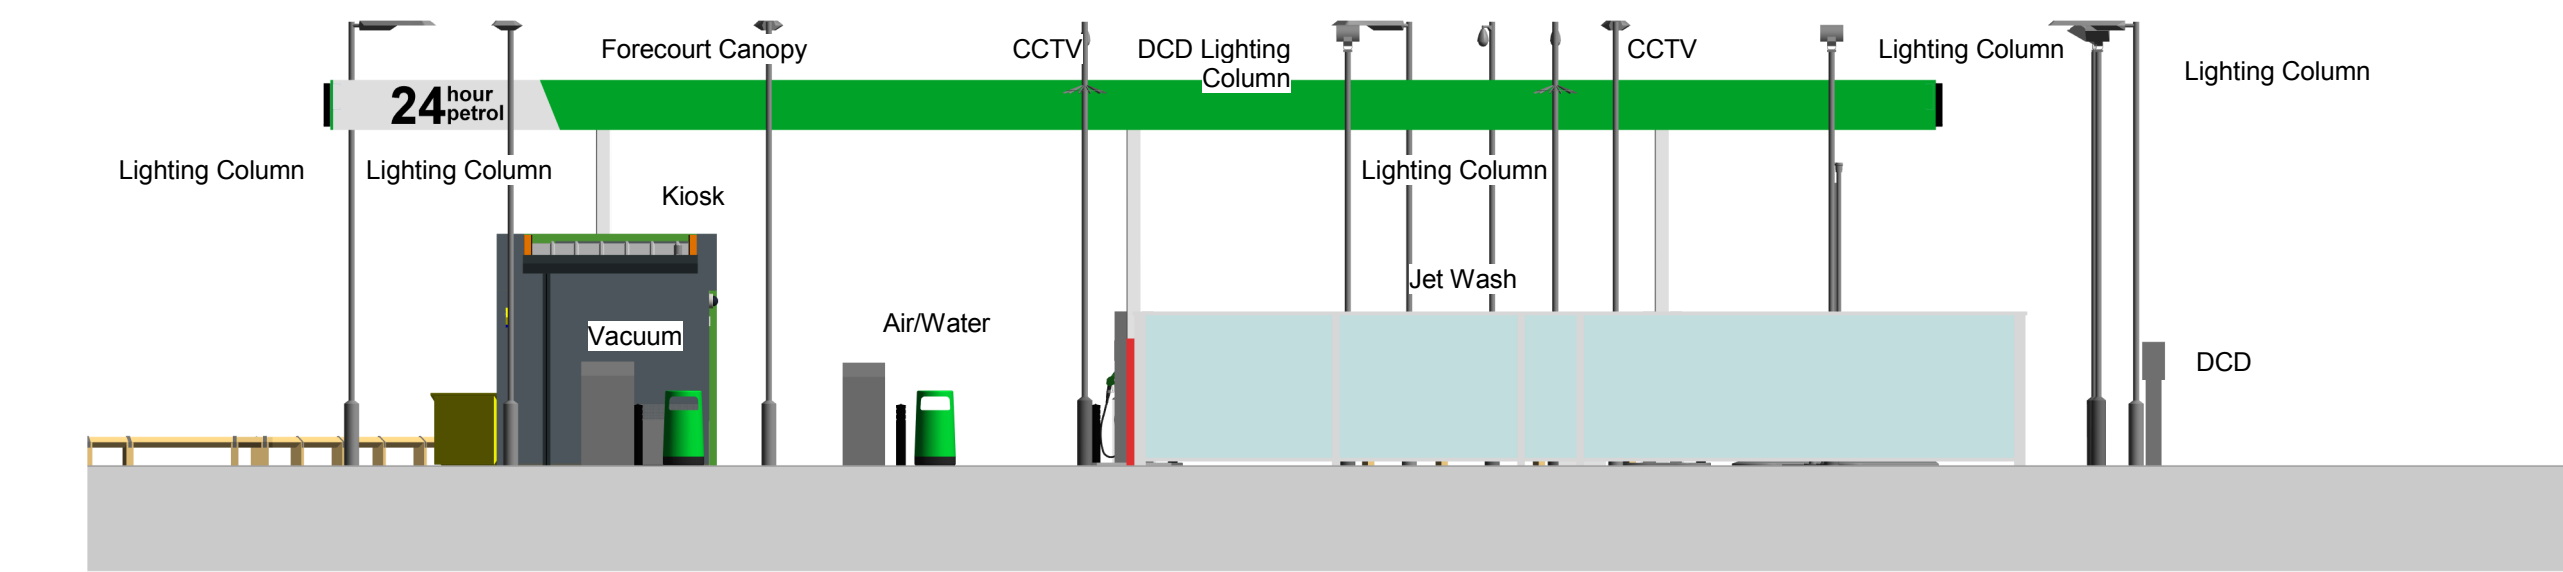


East Facing Proposed Site Elevation

1 : 100

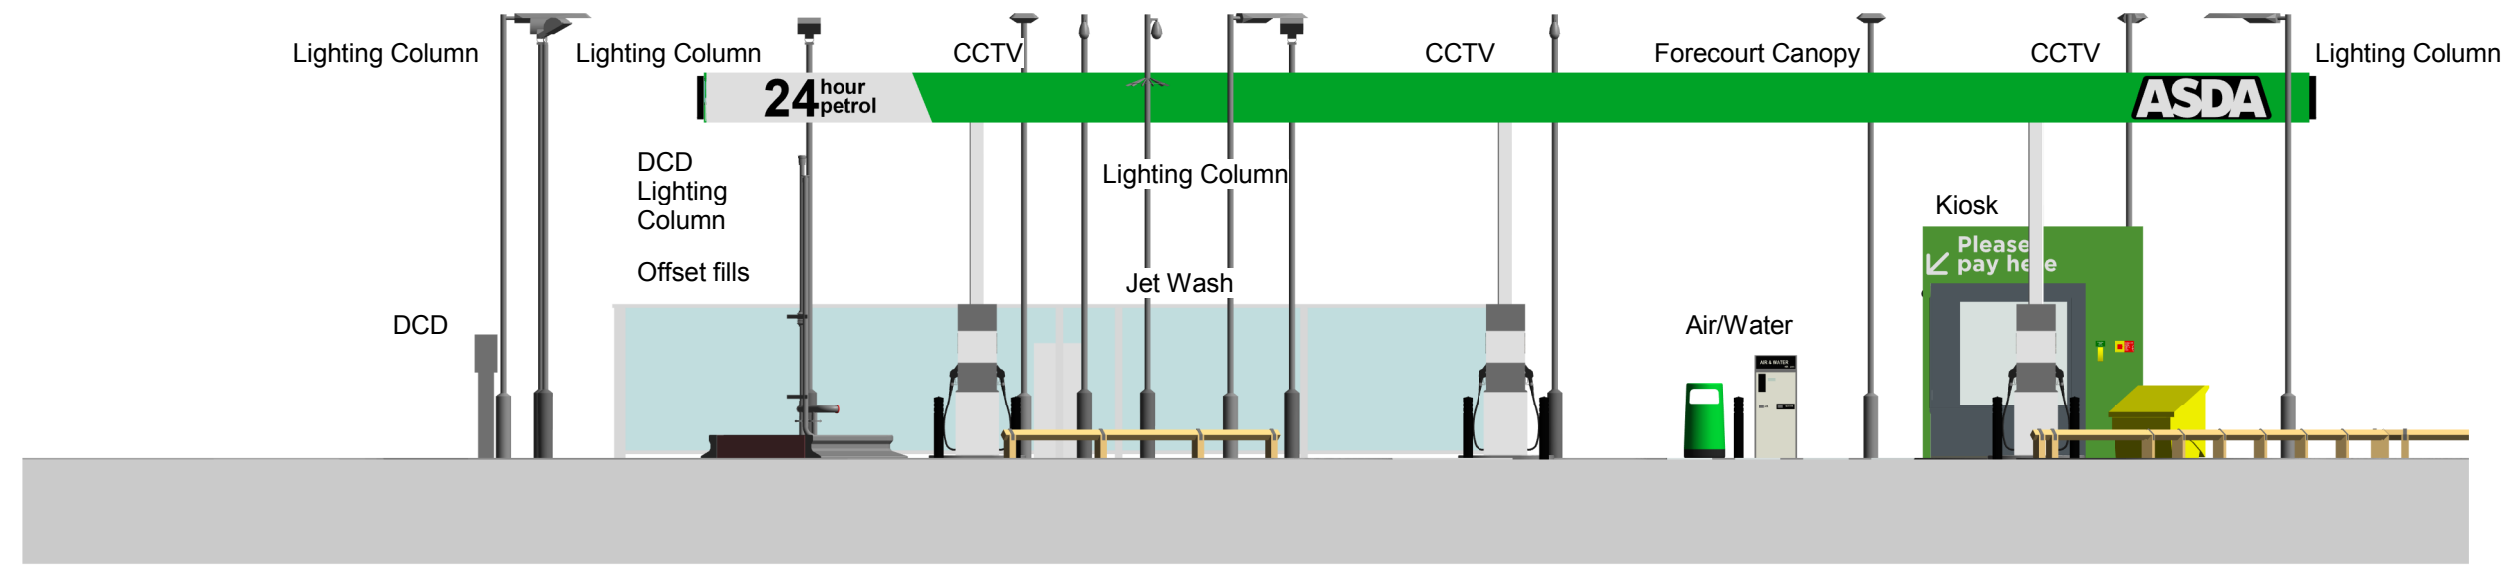

West Facing Proposed Site elevation

1 : 100

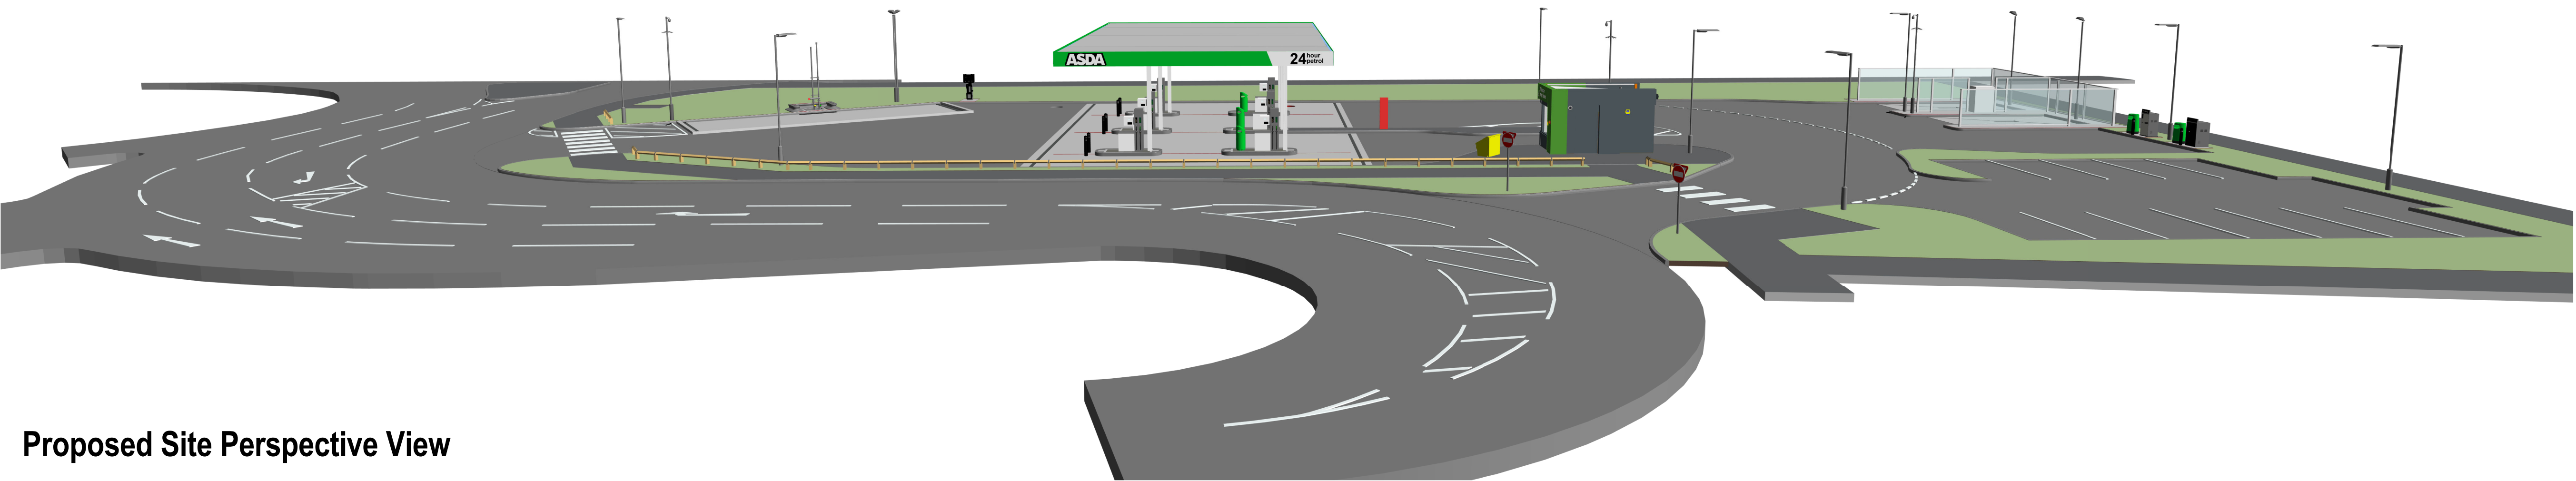

Proposed Site Perspective View

Proposed Site Elevations

