


- 1. Do not scale from drawing
- 2. All dimension in meters unless otherwise stated

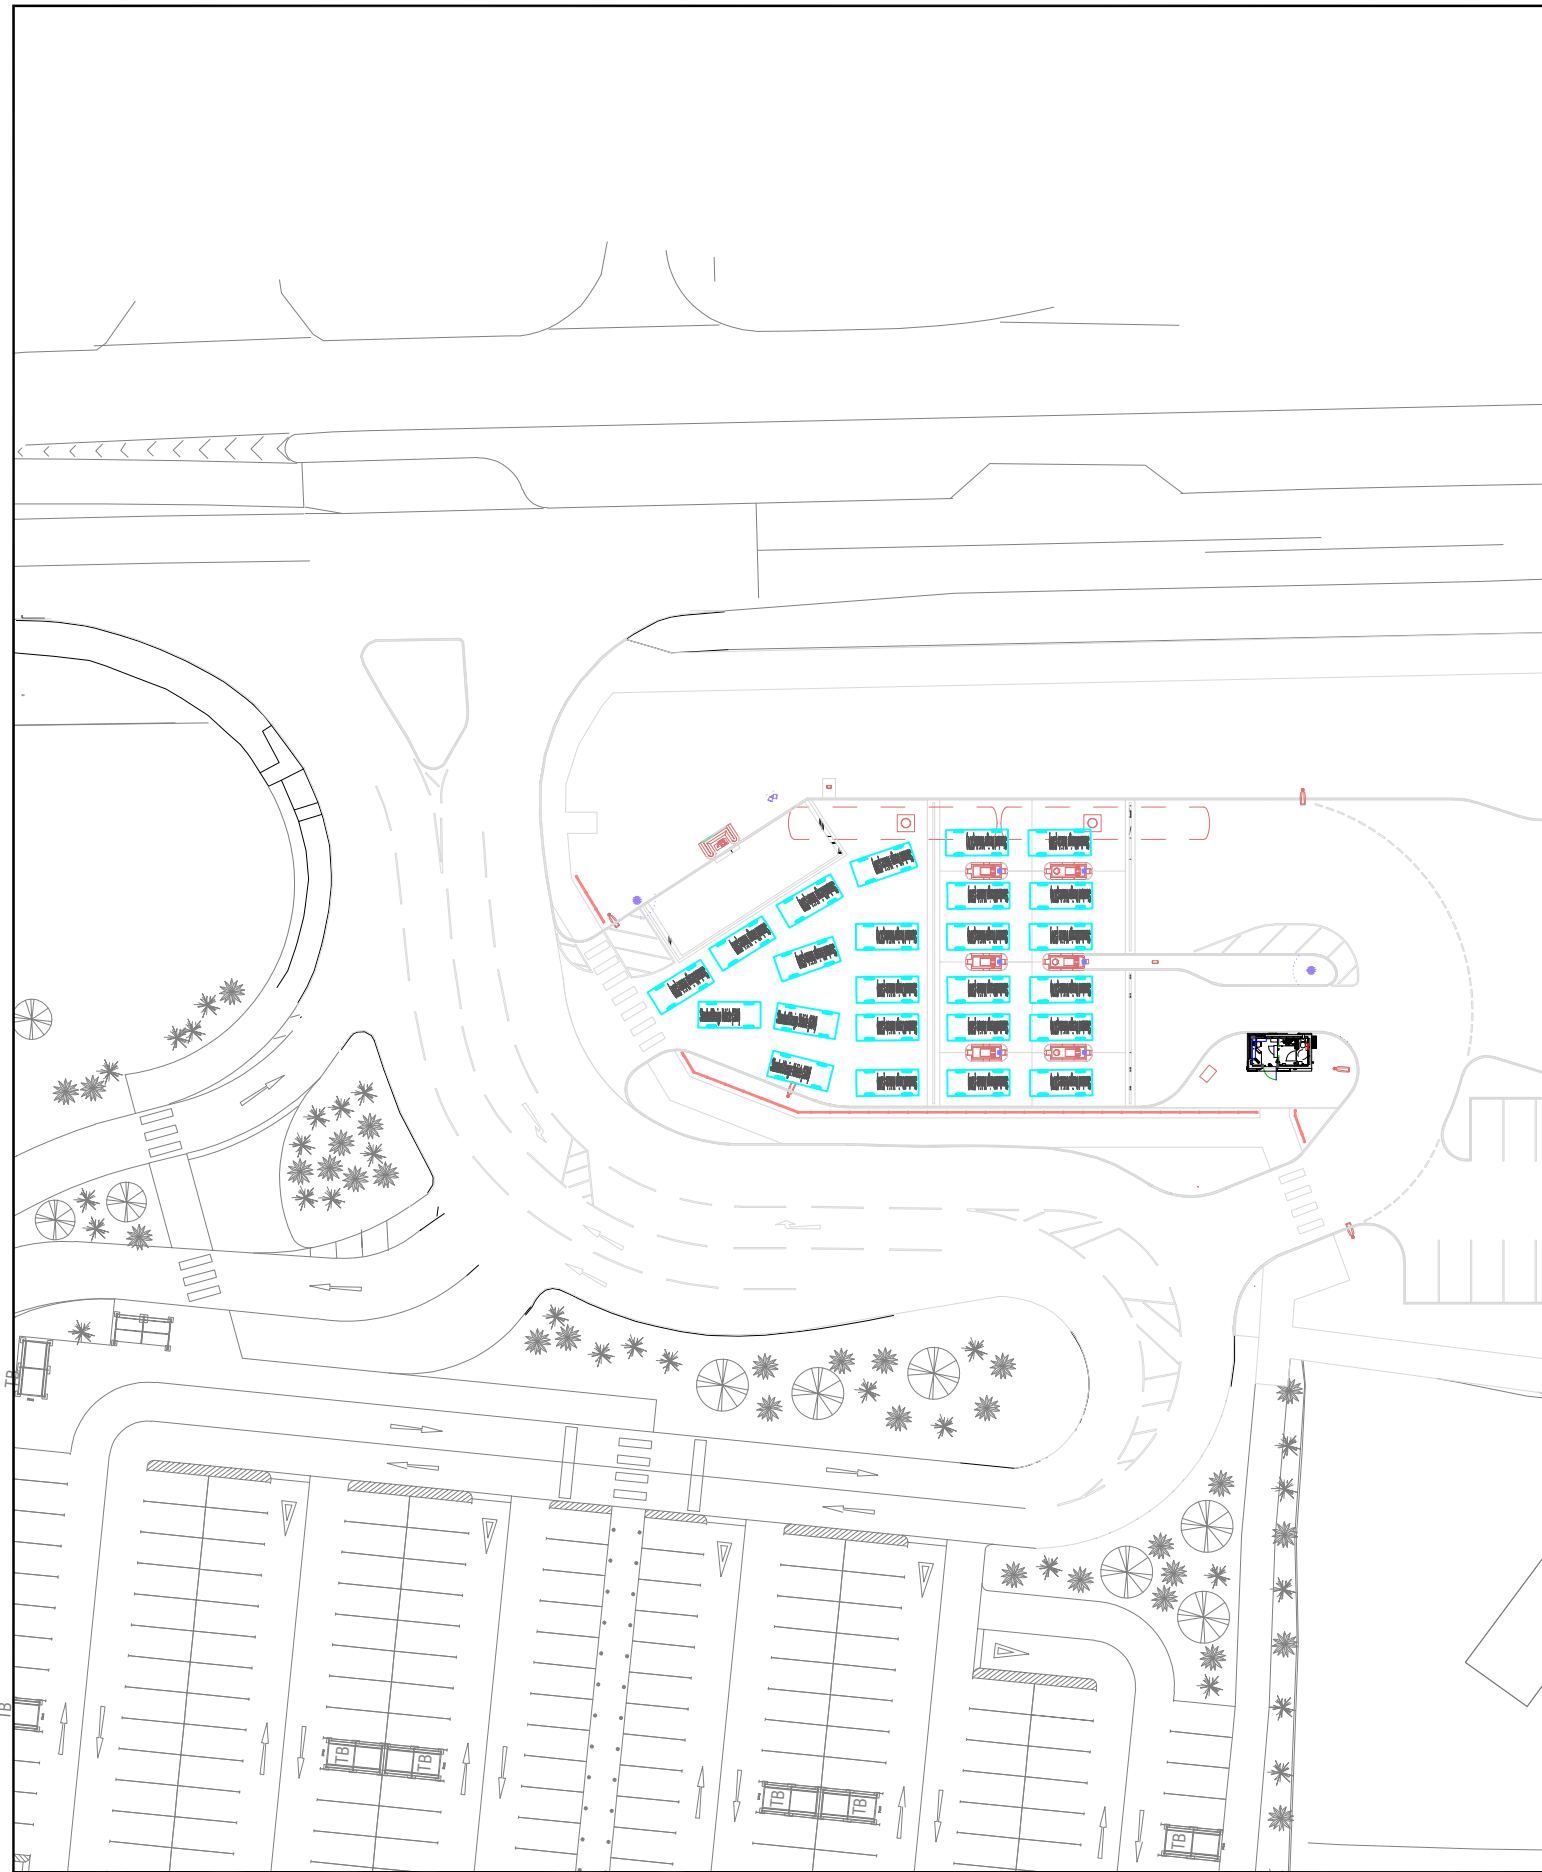

© This drawing is the property of SYSTRA Limited The information should only be reproduced with prior permission.			
 www.systra.co.uk			
37 Manor Place, Edinburgh, EH3 7EB			
T 0131 225 7900 F 0131 225 9229			
Client	ASDA		
Project	ASDA Ferring		
Title	ASDA PFS Stacking Diagram		
Drawn	SFM	Checked	NB
Original file size	A4	Date	27-02-18
Drawing status	FINAL	Scale	NTS
		Drawing Number	ATR02
ARUN DISTRICT COUNCIL 17/06/2017 PL			