

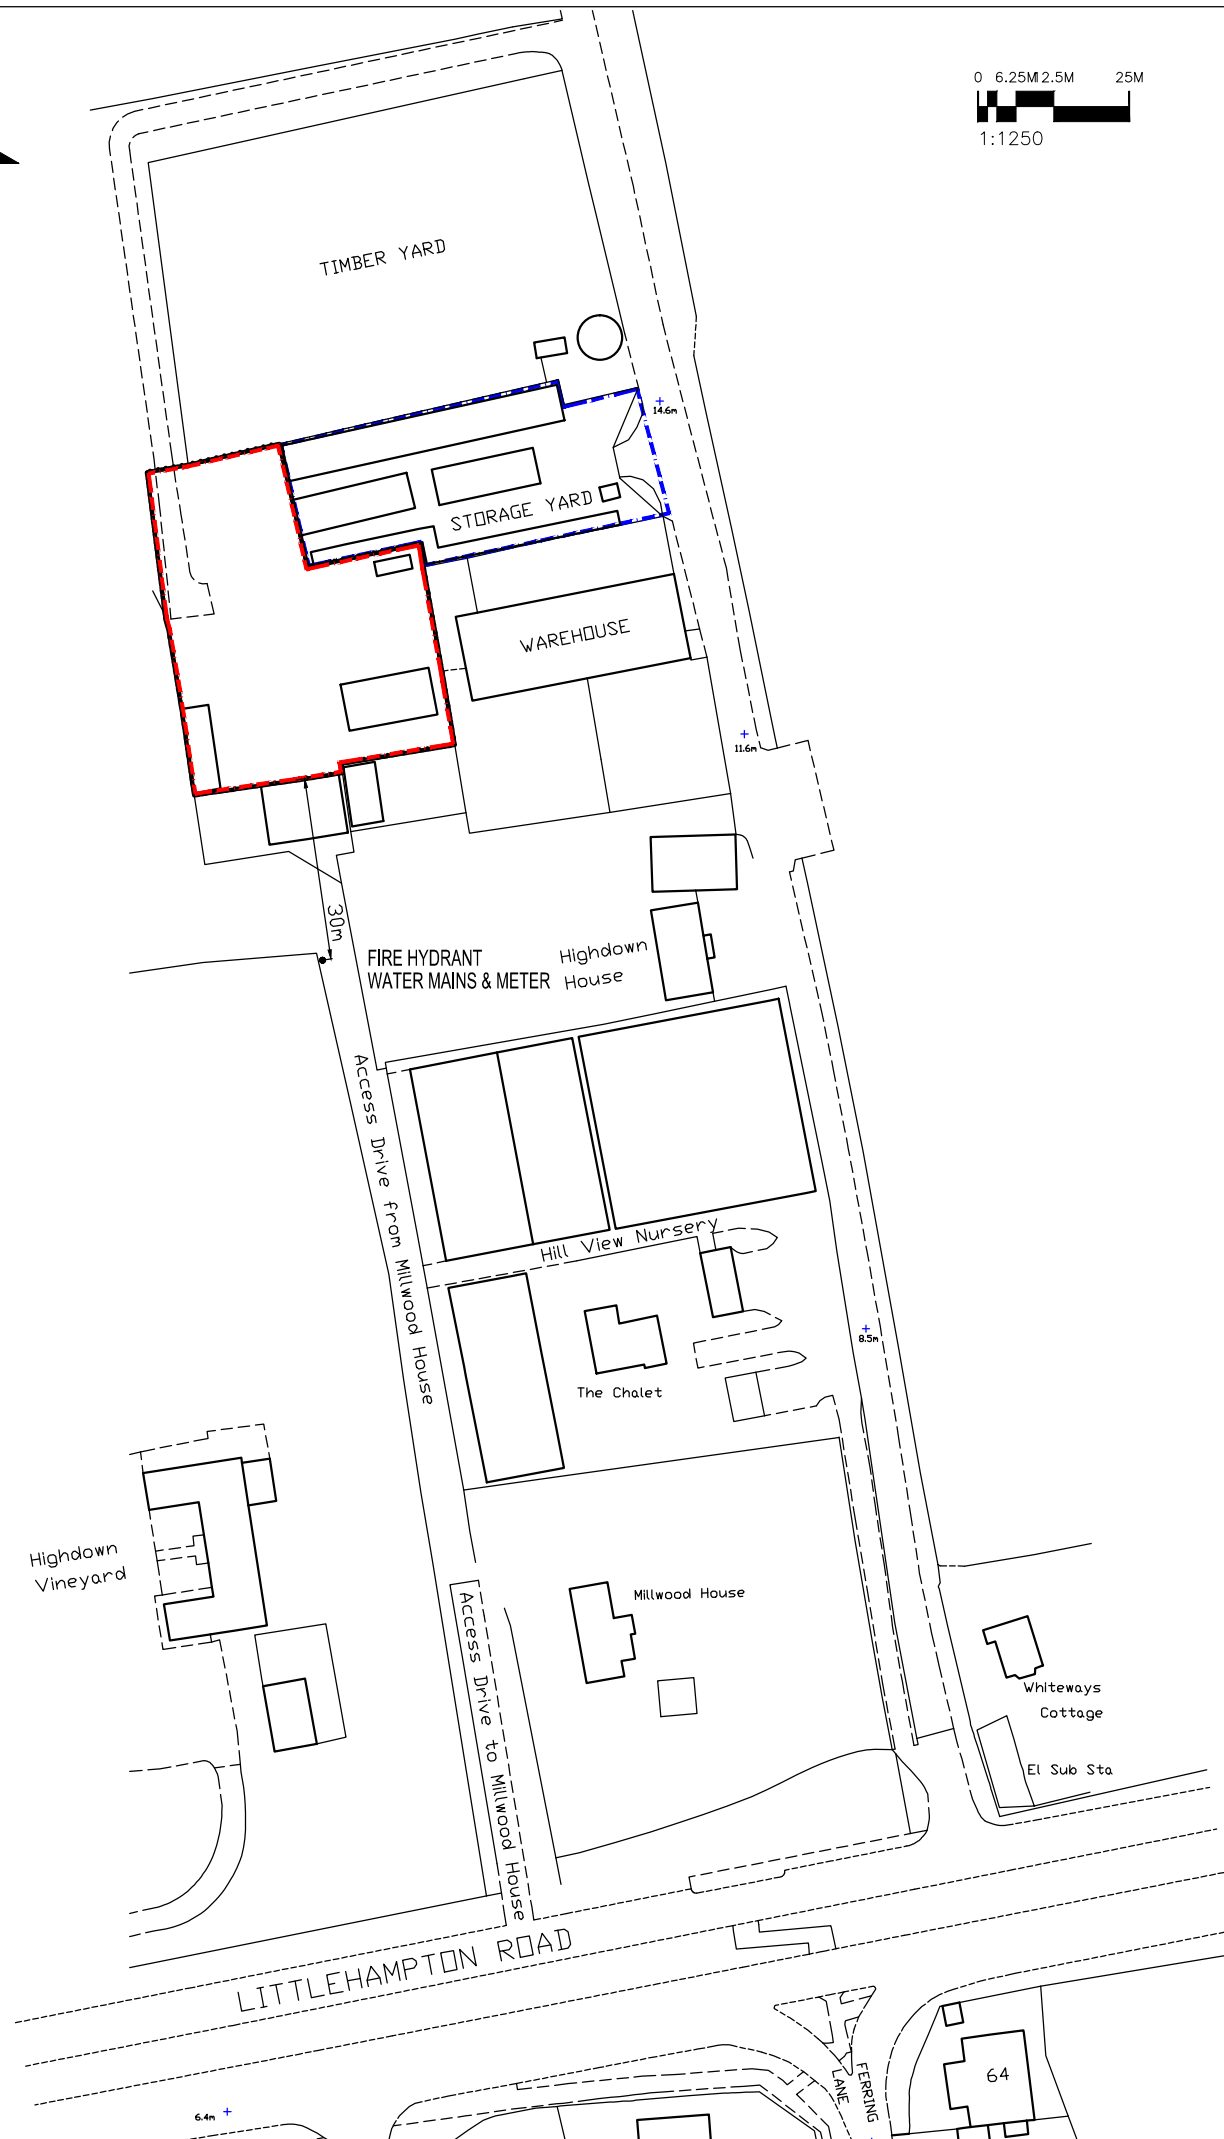


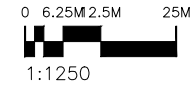

NOTES
Crown Copyright 2017.
All rights reserved.
Licence number 100022432

 

STANDBY
self storage

REVIEWS

Aylesbury | Croydon | Epsom | Horsham | Molesey | Worthing

REVISIONS	
Rev	Description
A	16-11-21 FIRE HYDRANT ADDED

JOHN COLLINS ASSOCIATES
CHARTERED SURVEYORS • TOWN PLANNERS

127 BEULAH ROAD
THORNTON HEATH
SURREY CR7 8JJ
T: 020 8771 3721
E: mail@jcasurveyors.co.uk

PROJECT
**LAND AT McINTYRE NURSERY
LITTLEHAMPTON ROAD
FERRING
WEST SUSSEX, BN12 6PG**

STATUS PLANNING		CLIENT Standby Self Storage	
SCALES 1 : 1250	DATE Oct 2017	SIZE A3	
TITLE LOCATION PLAN			
DWG NO 5320-1		REV A	