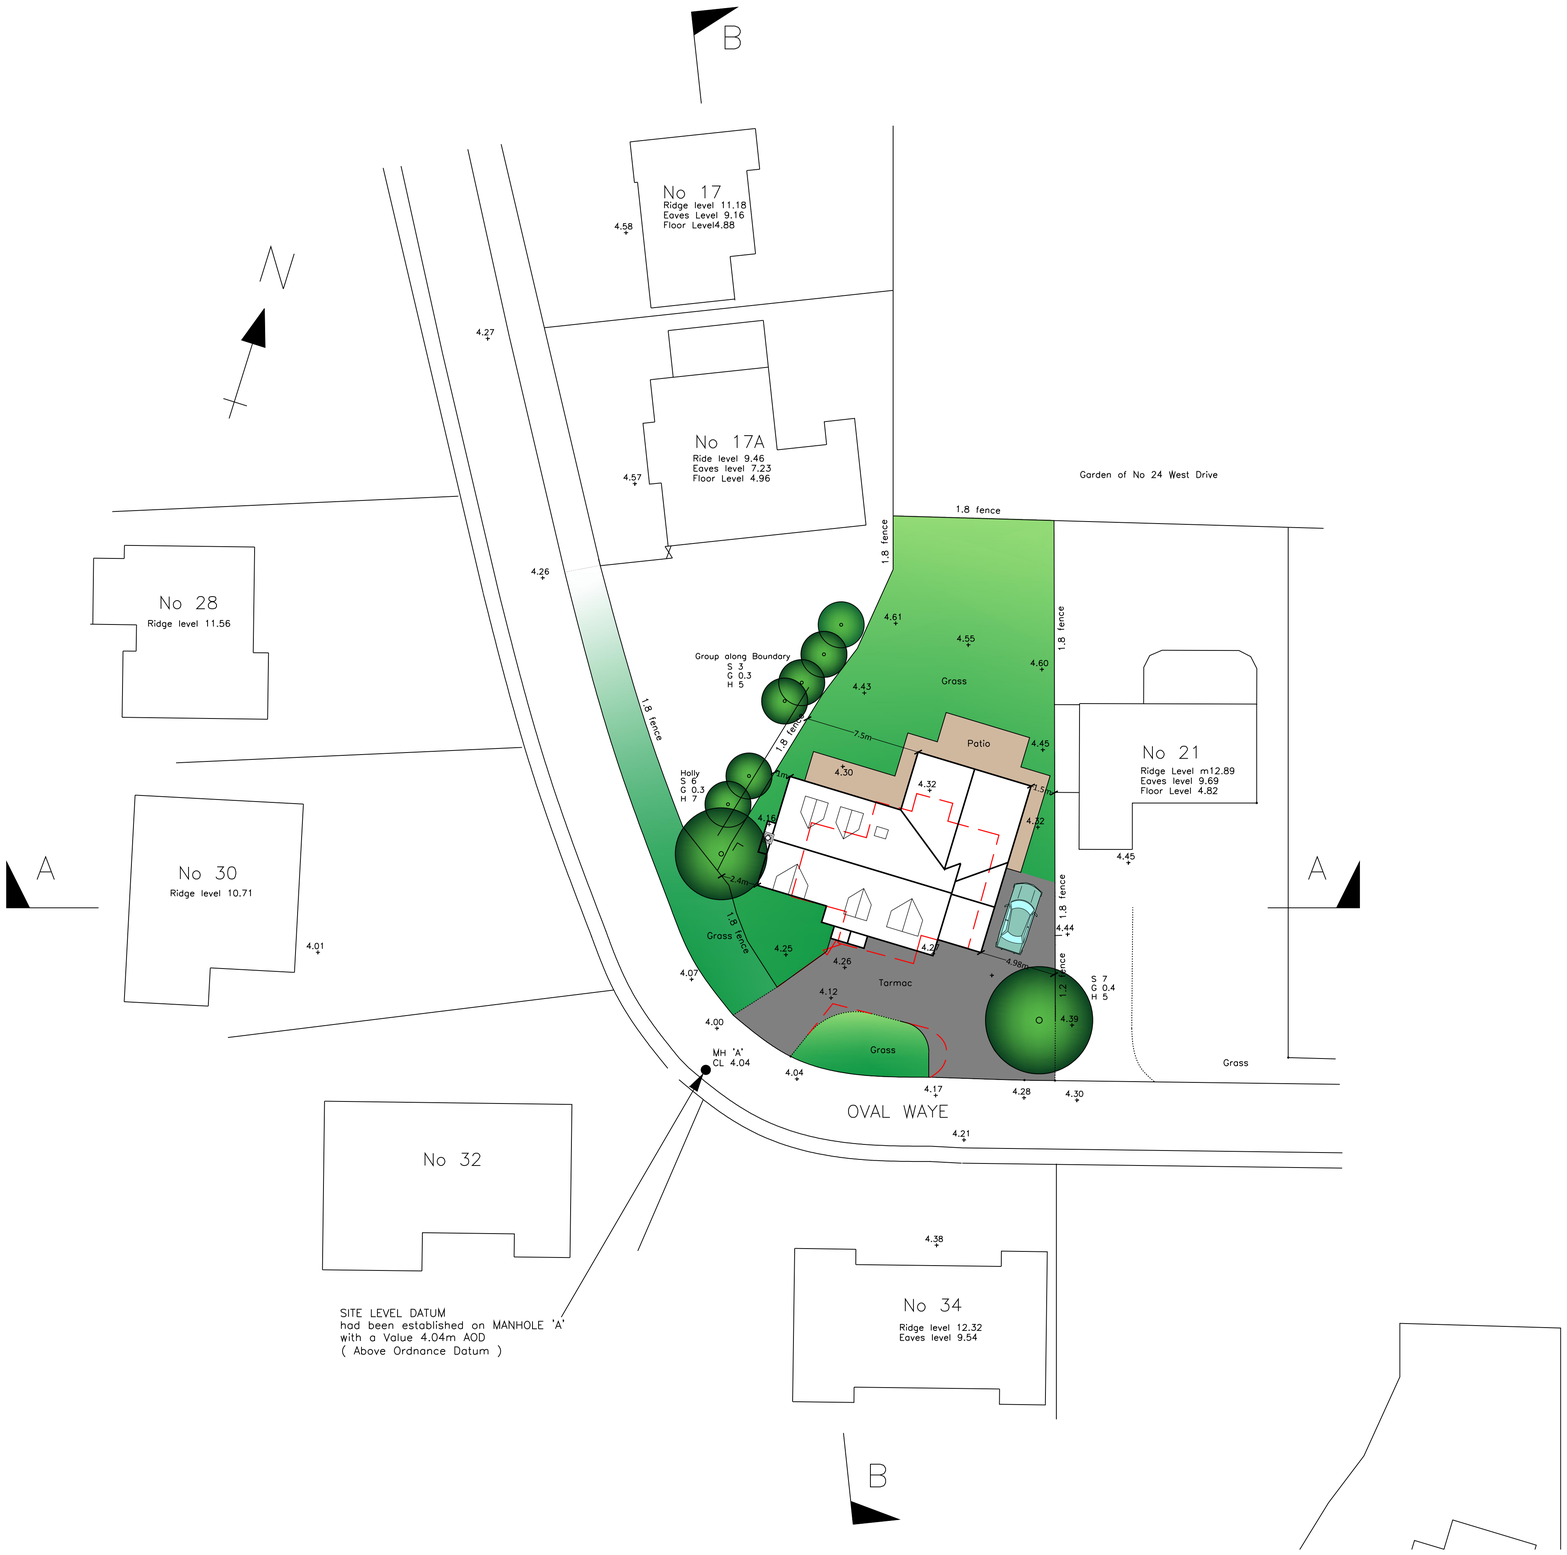

Notes

LEVELS are to ORDNANCE SURVEY datum

SITE LEVEL REFERENCE/DATUM also to Ordnance Survey Datum has been established as shown.

FOUL DRAINAGE is to the public sewer from MH No 1

CURRENT ACCESS is onto OVAL WAYE which is subject to a 30mph speed limit Actual Speeds Approx 20mph

KEY TO TREES

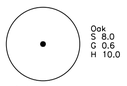

Type (If Known)
S Sread of canopy ie diameter in metres
G Girth of trunk ie diameter of trunk 1.5m above ground in metres
H Height of canopy in metres

REV	DATE	BY	REVISION NOTES
-			-

Suite 2, Clare Hall,
St Ives Business Park,
Parsons Green,
St Ives,
Cambs, PE27 4WY

© COPYRIGHT

Tel: 01480 494969
Email: enquiries@planningandarchitecture.co.uk
Web: www.planningandarchitecture.co.uk

PARTNERS in PLANNING and ARCHITECTURE

PROJECT
Proposed Replacement Dwelling at
19 Oval Waye,
Ferring,
West Sussex
BN12 5RA

CLIENT
Ms J Hunter

DRAWING TITLE
Proposed Block Plan

DRAWN BY	SCALE	
QC	1:200 @ A1 (1m 2 3 4 5 6 7 8 9)	
DATE	DWG. No.	REV.
12/01/2017	16/058/101	-