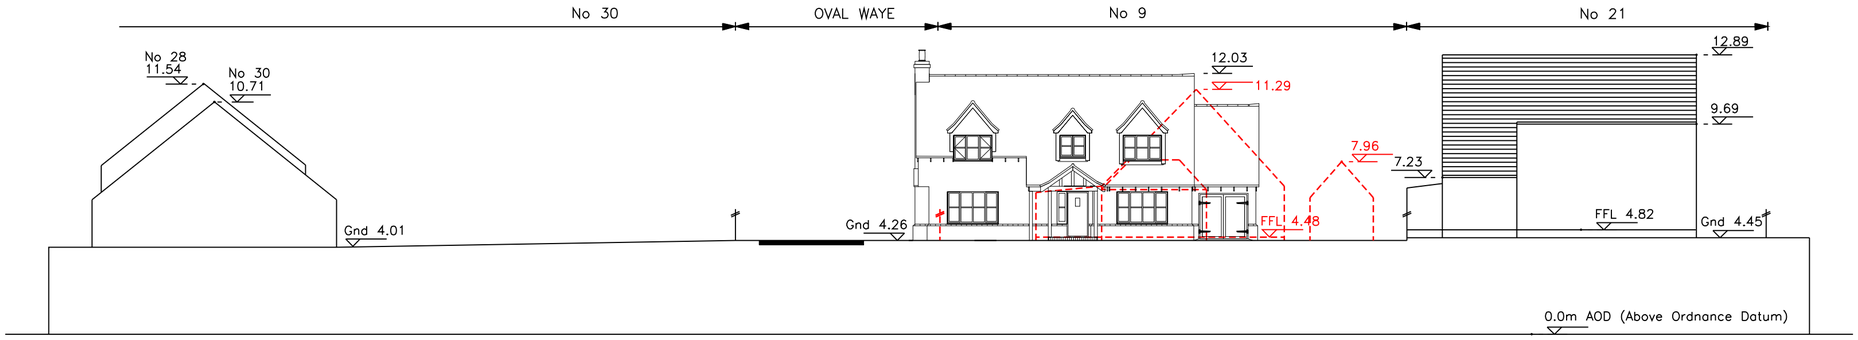

FRONT ELEVATION (Street Scene) SECTION A–A
Scale 1:200

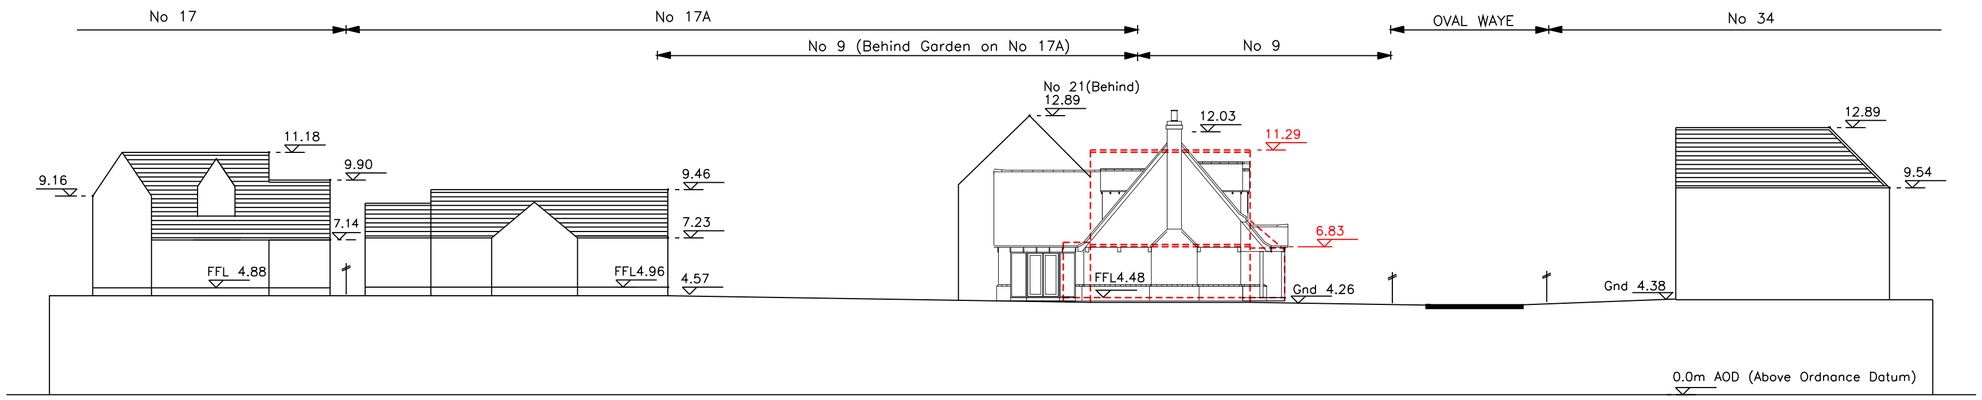

SIDE ELEVATION (Street Scene) SECTION B–B
Scale 1:200

REV	DATE	BY	REVISION NOTES
	-	-	-

Suite 2, Clare Hall,
St Ives Business Park,
Parsons Green,
St Ives,
Cambs, PE27 4WY

© COPYRIGHT

Tel: 01480 494969
Email: enquiries@planningandarchitecture.co.uk
Web: www.planningandarchitecture.co.uk
PARTNERS in PLANNING and ARCHITECTURE

PROJECT
Proposed Replacement Dwelling at
19 Oval Waye,
Ferring,
West Sussex
BN12 5RA

CLIENT
Ms J Hunter

DRAWING TITLE
Proposed Street Scene

DRAWN BY	SCALE 1:200 @ A2 (1m 2 3 4 5 6 7 8 9)	
QC		
DATE	DWG. No.	REV.
27/01/2017	16/058/102	-