
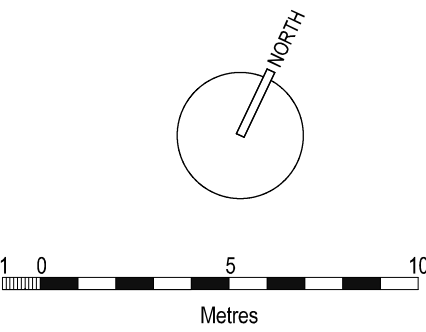


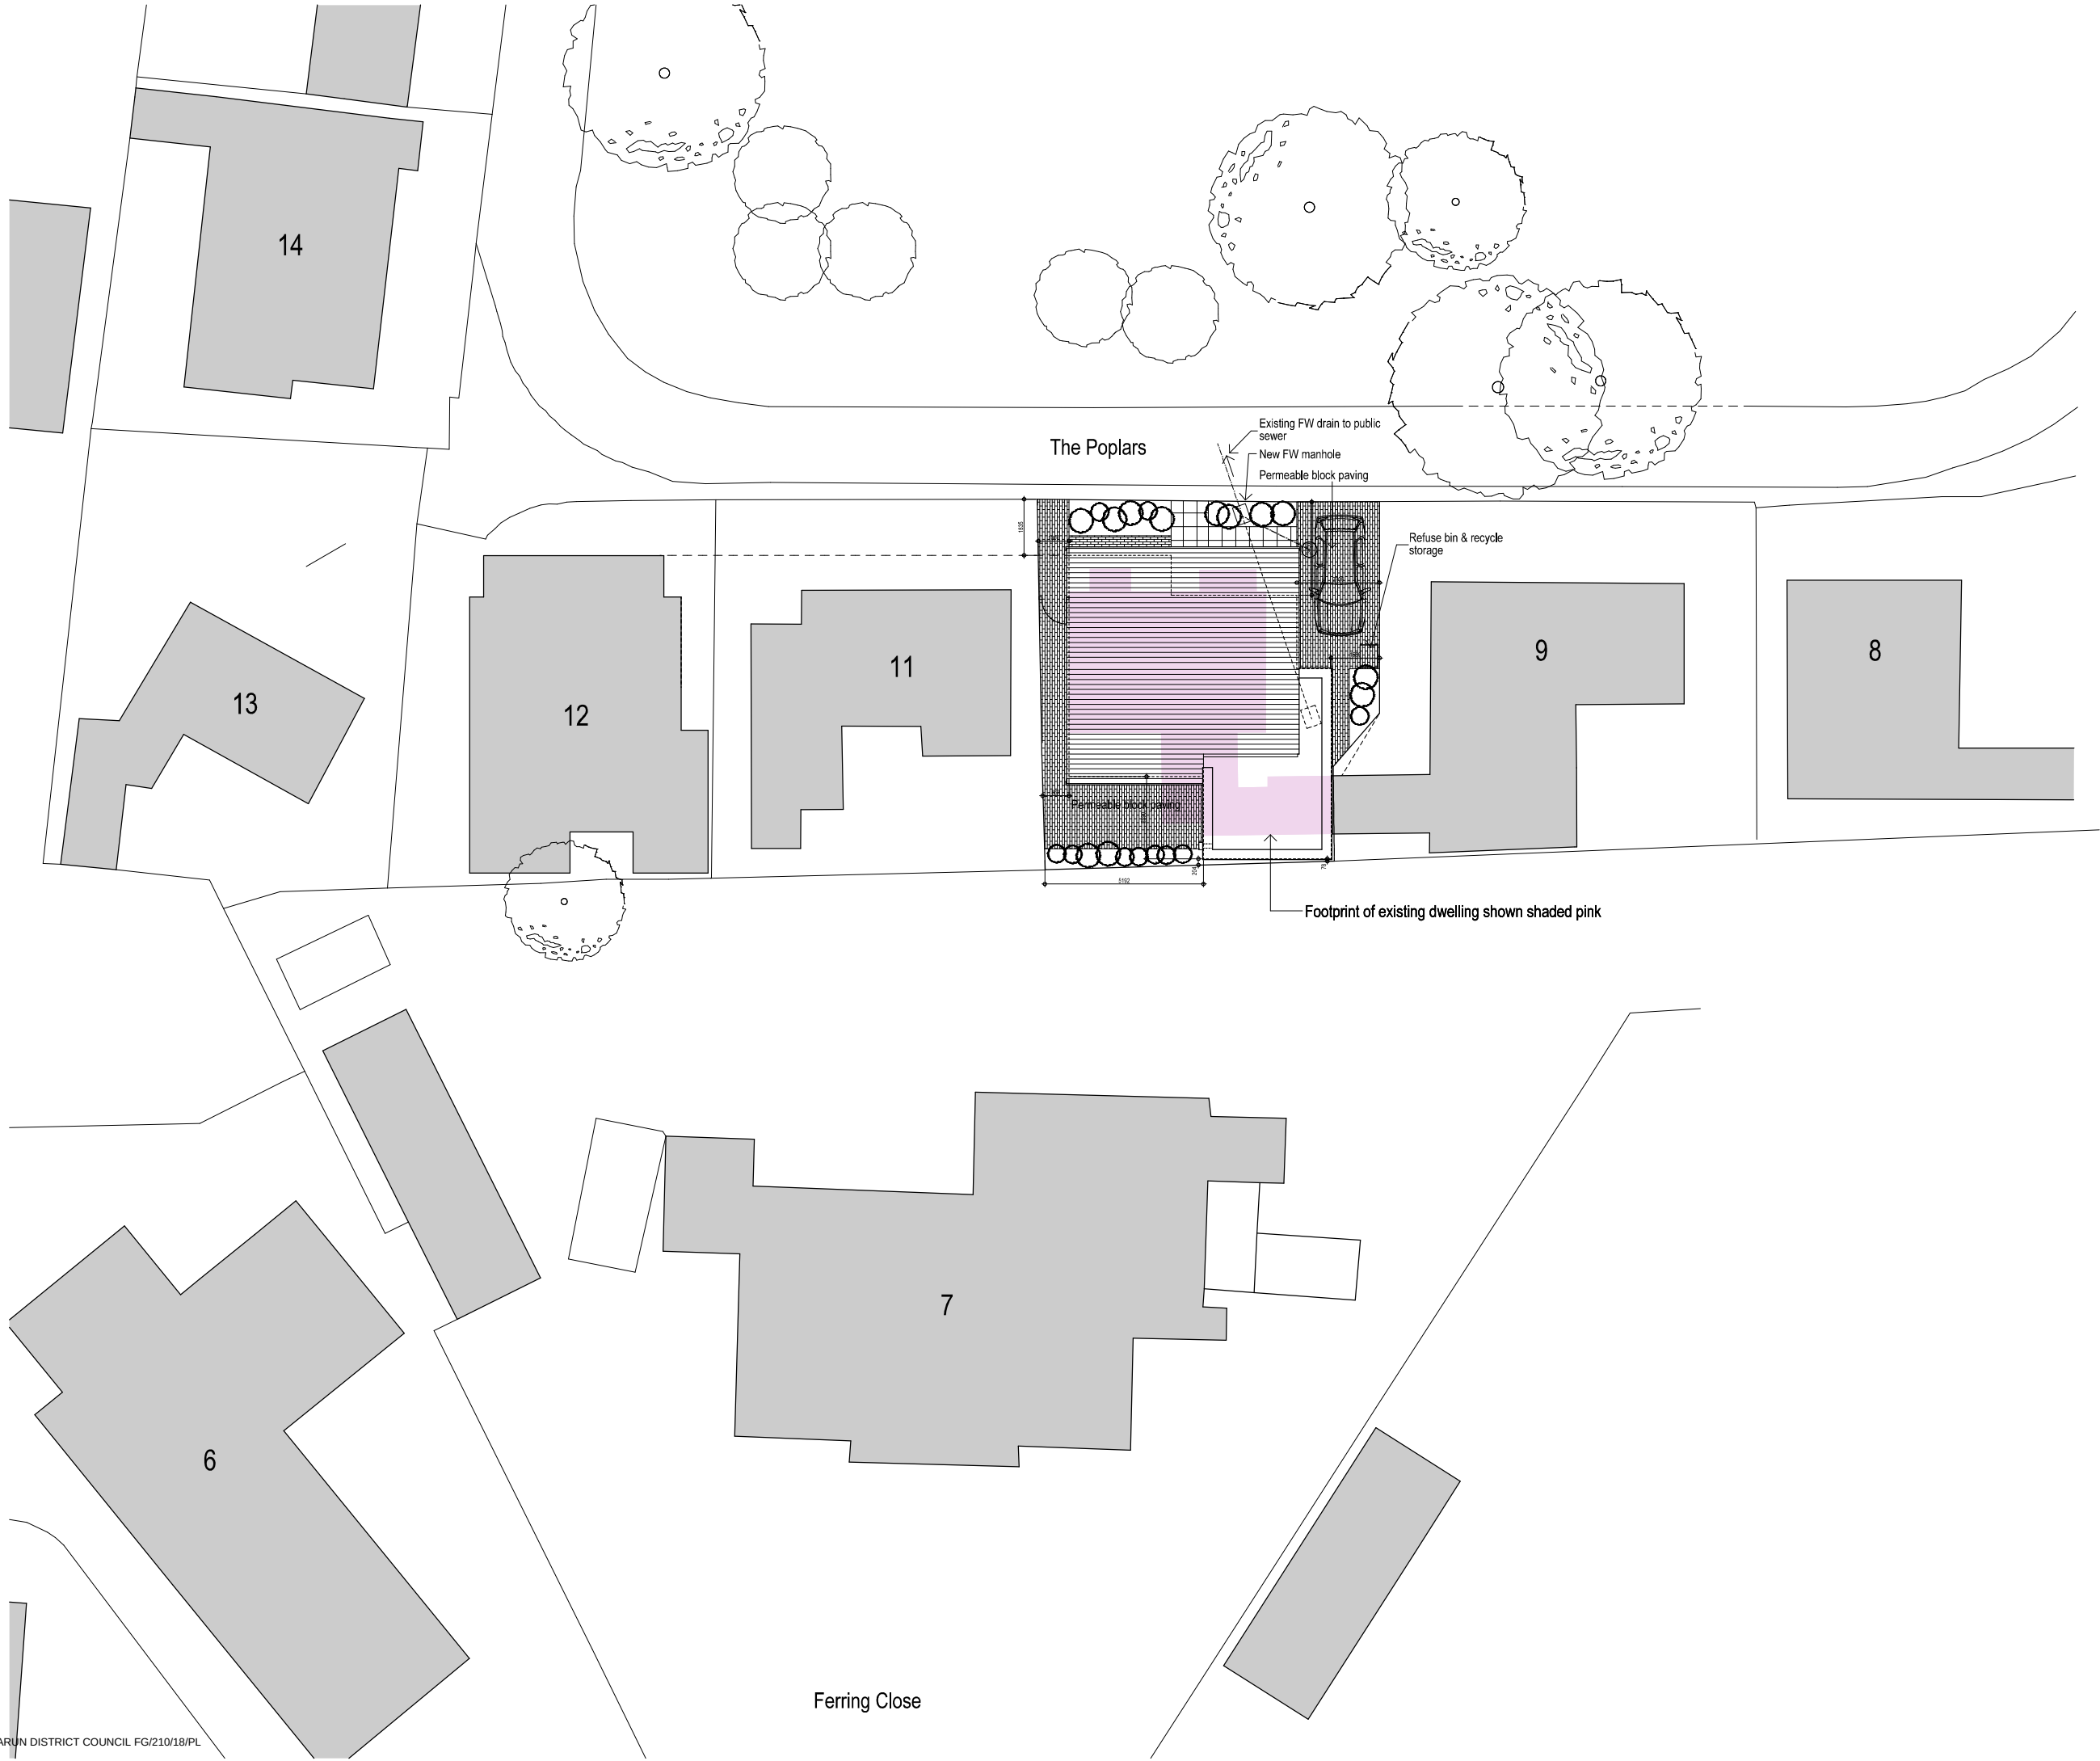

Revisions				
PROJECT				
Proposed Replacement Dwelling				
10 The Poplars				
Ferring				
DRAWING				

Site Block Plan

SCALE	DATE	DRG No
1:200@A3	Nov 2018	1810/C01

Glenn Curran MCIAT

ARCHITECTURAL DESIGN + TECHNOLOGY

THE STUDIO 19 UPPER WEST DRIVE FERRING WEST SUSSEX BN12 5RG
T 01903 248787 M 07905 306375 E INFO@GLENNCURRAN.CO.UK