


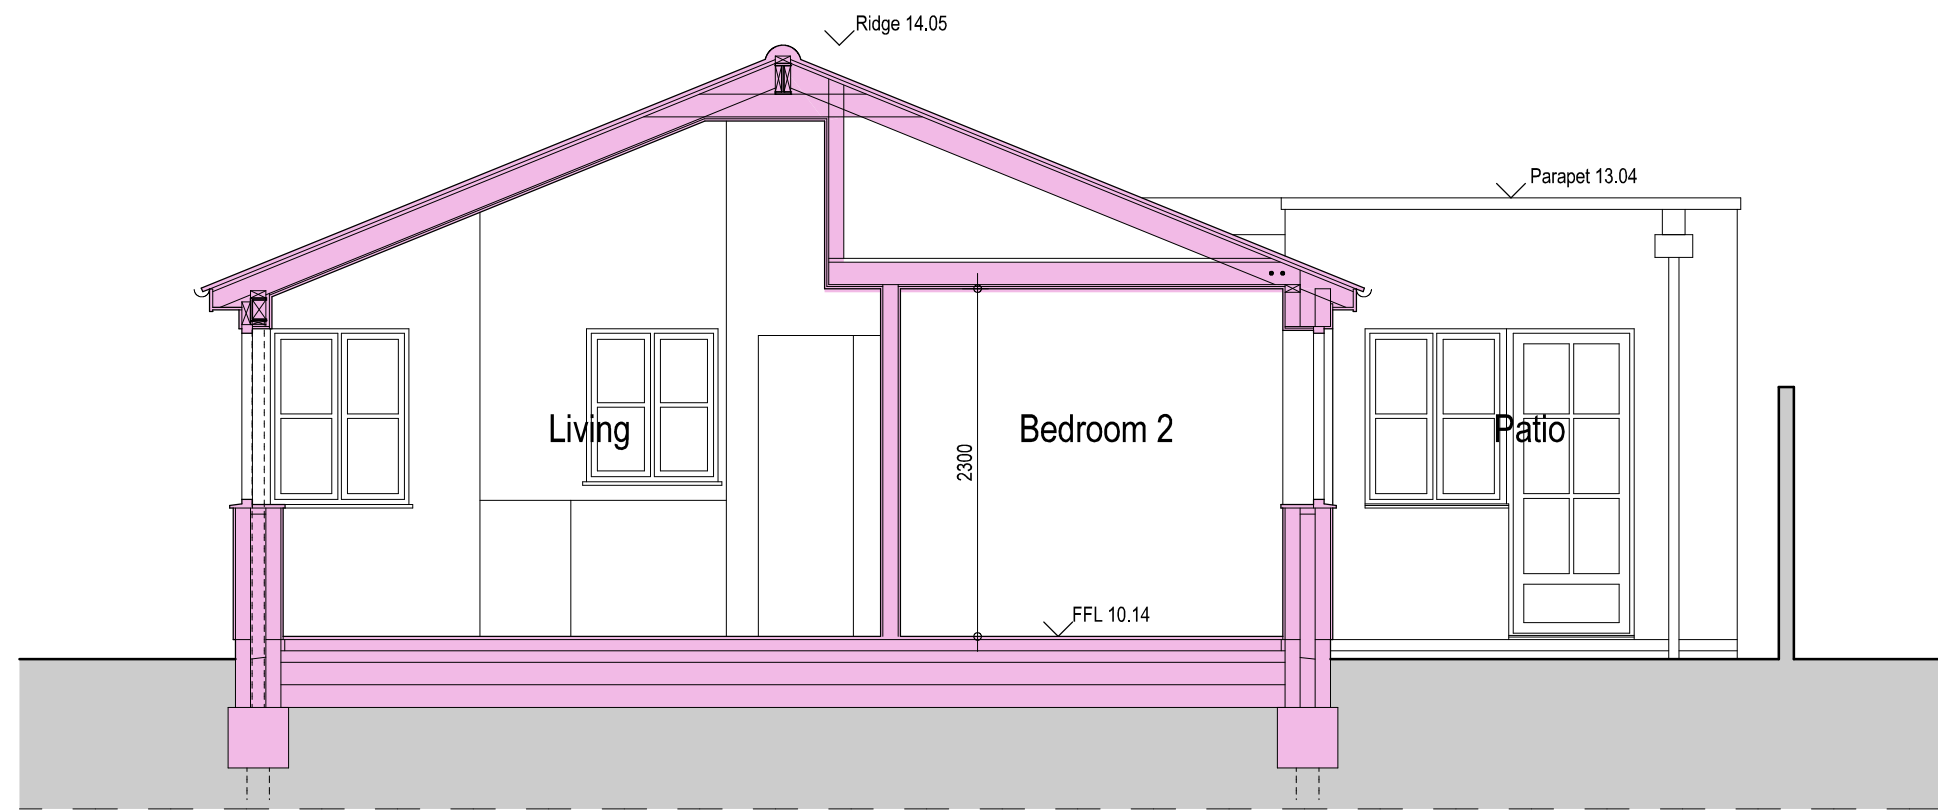

Section A A

--	--	--	--

Revisions

PROJECT

Proposed Replacement Dwelling
10 The Poplars
Ferring

DRAWING

Section A A
as Proposed

SCALE	DATE	DRG No
1:50@A3	Nov 2018	1810/C07

Glenn Curran MCIAT

ARCHITECTURAL DESIGN + TECHNOLOGY
THE STUDIO 19 UPPER WEST DRIVE FERRING WEST SUSSEX BN12 5RG
T 01903 248787 M 07905 306375 E INFO@GLENNCURRAN.CO.UK