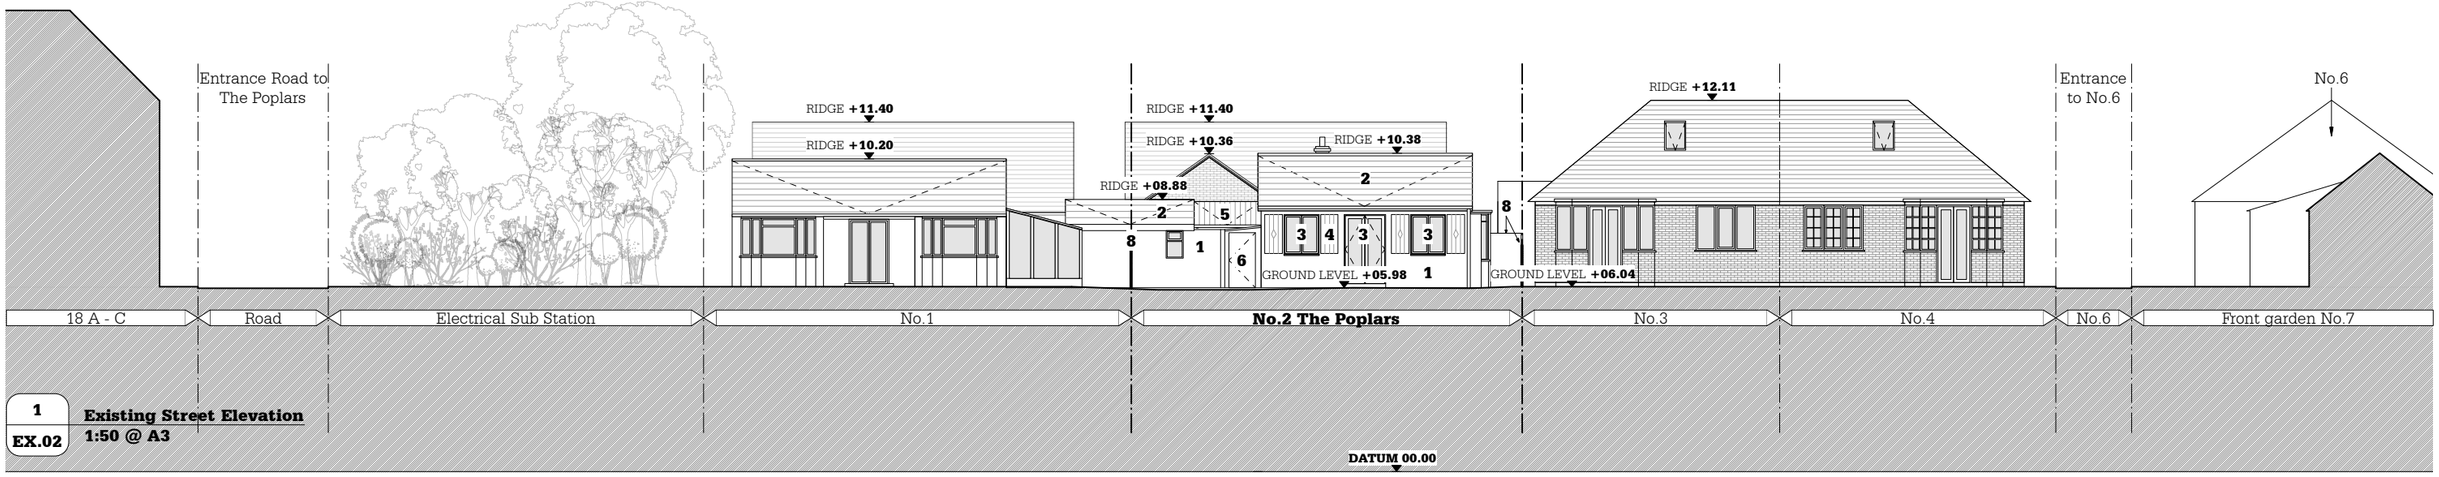

1 / EX.02 **Existing Street Elevation**
1:50 @ A3

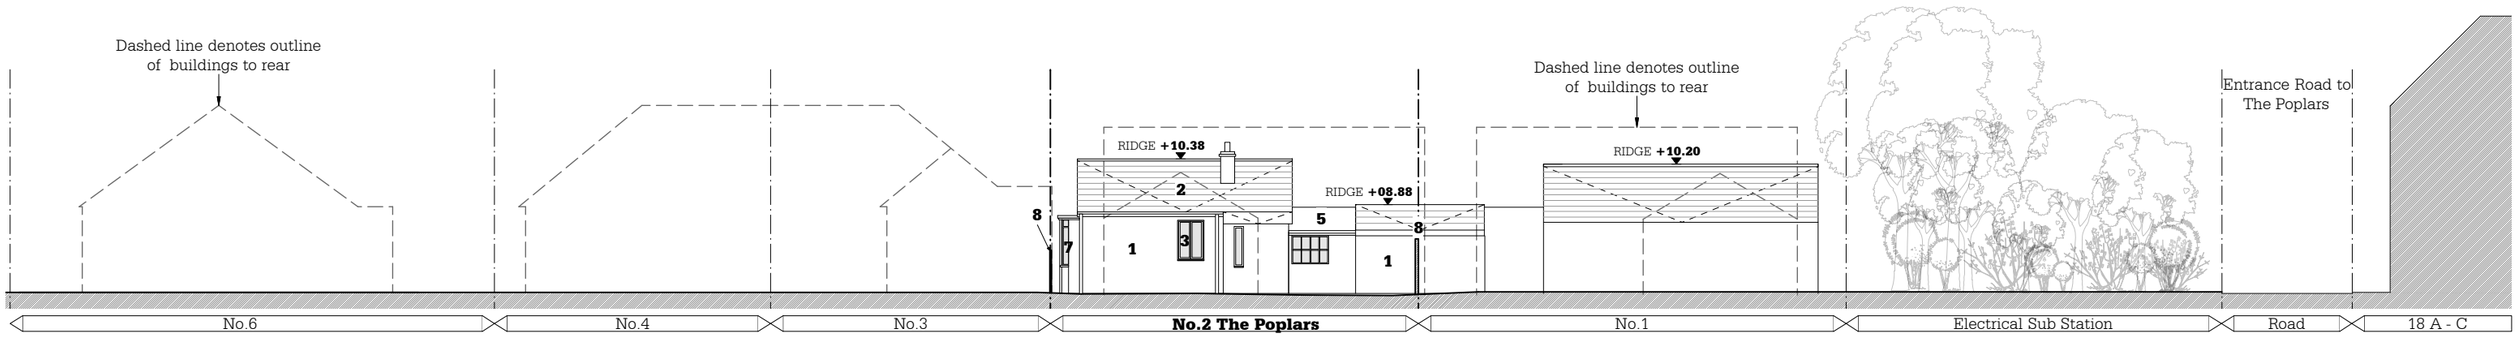

2 / EX.02 **Existing Rear Elevation**
1:50 @ A3

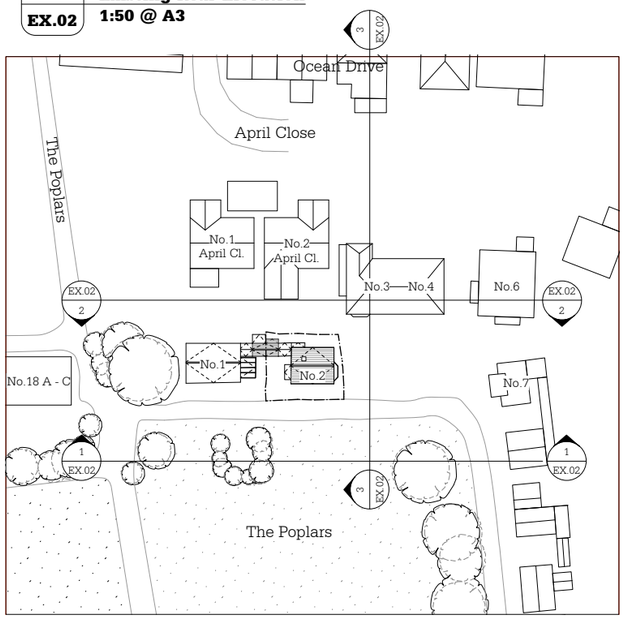

KEY PLAN 1:500 @ A3

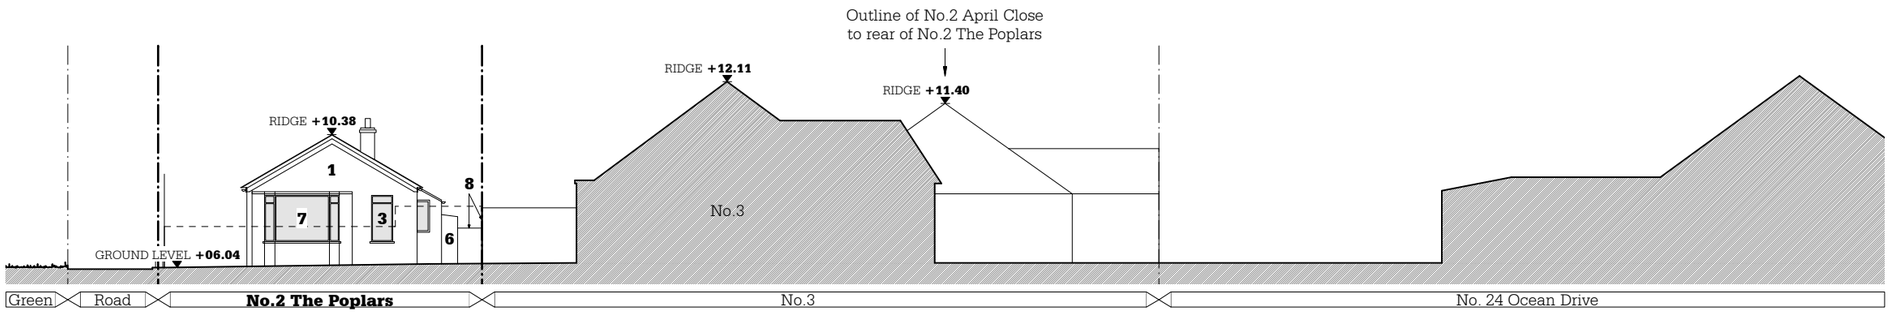

3 / EX.02 **Existing Flank Elevation / Site Section**
1:50 @ A3

1. Painted rendered walls.
2. Clay tiled roof.
3. uPVC windows / doors.
4. Timber shutters.
5. Felt roof.
6. Timber clad outbuilding.
7. Bay window (painted timber).
8. Timber closeboard fence surrounding site (varying heights).

Studio Webb
ARCHITECTS LIMITED

Ednaston Park, Painters Lane, Ashbourne, DE6 3FA

E : info@studio-webb.co.uk
W : www.studio-webb.co.uk

ARUN DISTRICT COUNCIL F/3/211/21/PL

FOR
G. Cooper

PROJECT NAME
No. 2 The Poplars

SCALE / PAPER SIZE
1:200 @ A3

2m 4m 6m 8m 10m 15m 20m

This drawing is the property of Studio Webb Architects Ltd. Copyright is reserved & this drawing is issued on the condition that it is not copied, reproduced, retained or disclosed to any unauthorised person, either wholly or in part, without our consent. Do not scale from this drawing, check all dimensions on site. If in any doubt, contact the author.

REV	DATE	REVISION NOTES
-	-	-
-	-	-
-	-	-
-	-	-
-	-	-
-	-	-

DRAWING TITLE	PROJECT NO.	DRAWING NO.
Existing Contextual Elevations	**21001**	**EX.02**
STATUS	DATE	REVISION
INFORMATION	**06.21**	**-**