


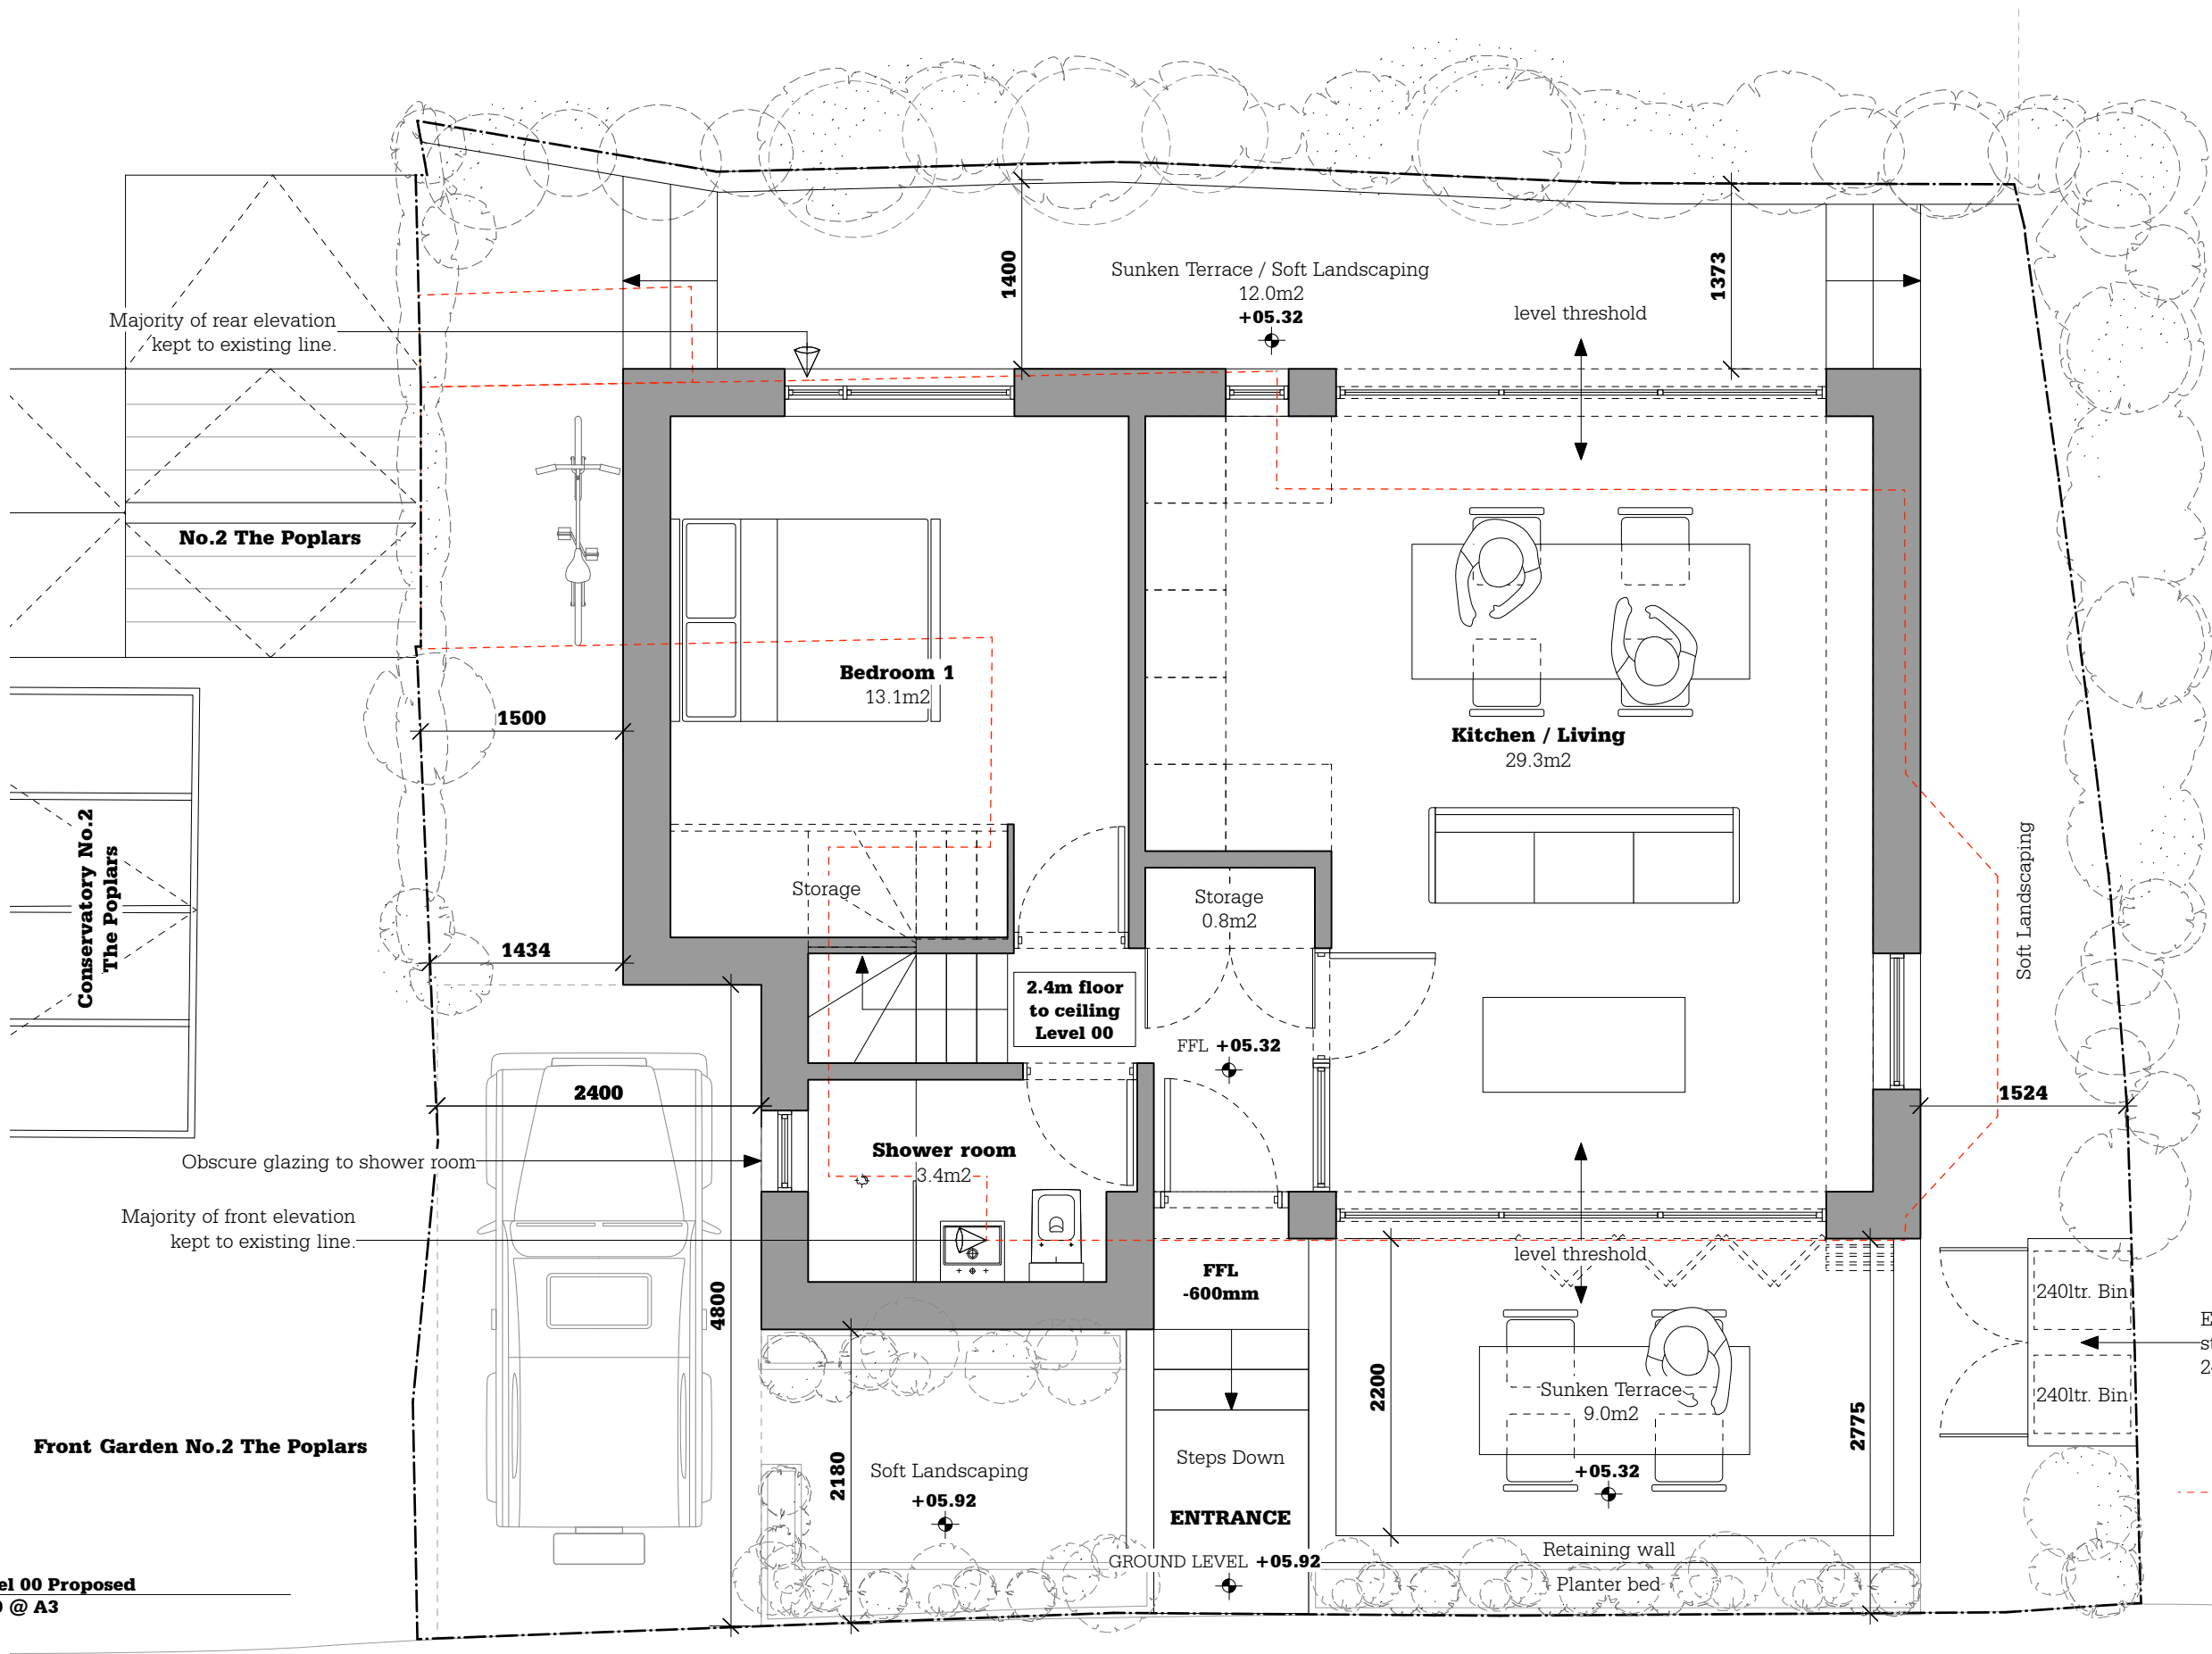

1 Level 00 Proposed
GA.00 1:50 @ A3

Studio Webb
ARCHITECTS LIMITED

Ednaston Park, Painters Lane, Ashbourne, DE6 3FA

FOR
G. Cooper

PROJECT NAME
No. 2 The Poplars

DRAWING TITLE
Level 00 Plan Proposed

STATUS
PLANNING

PROJECT NO.
21001

DRAWING NO.
GA.00

DATE
11.2 1

REVISION
-

REV	DATE	REVISION NOTES

