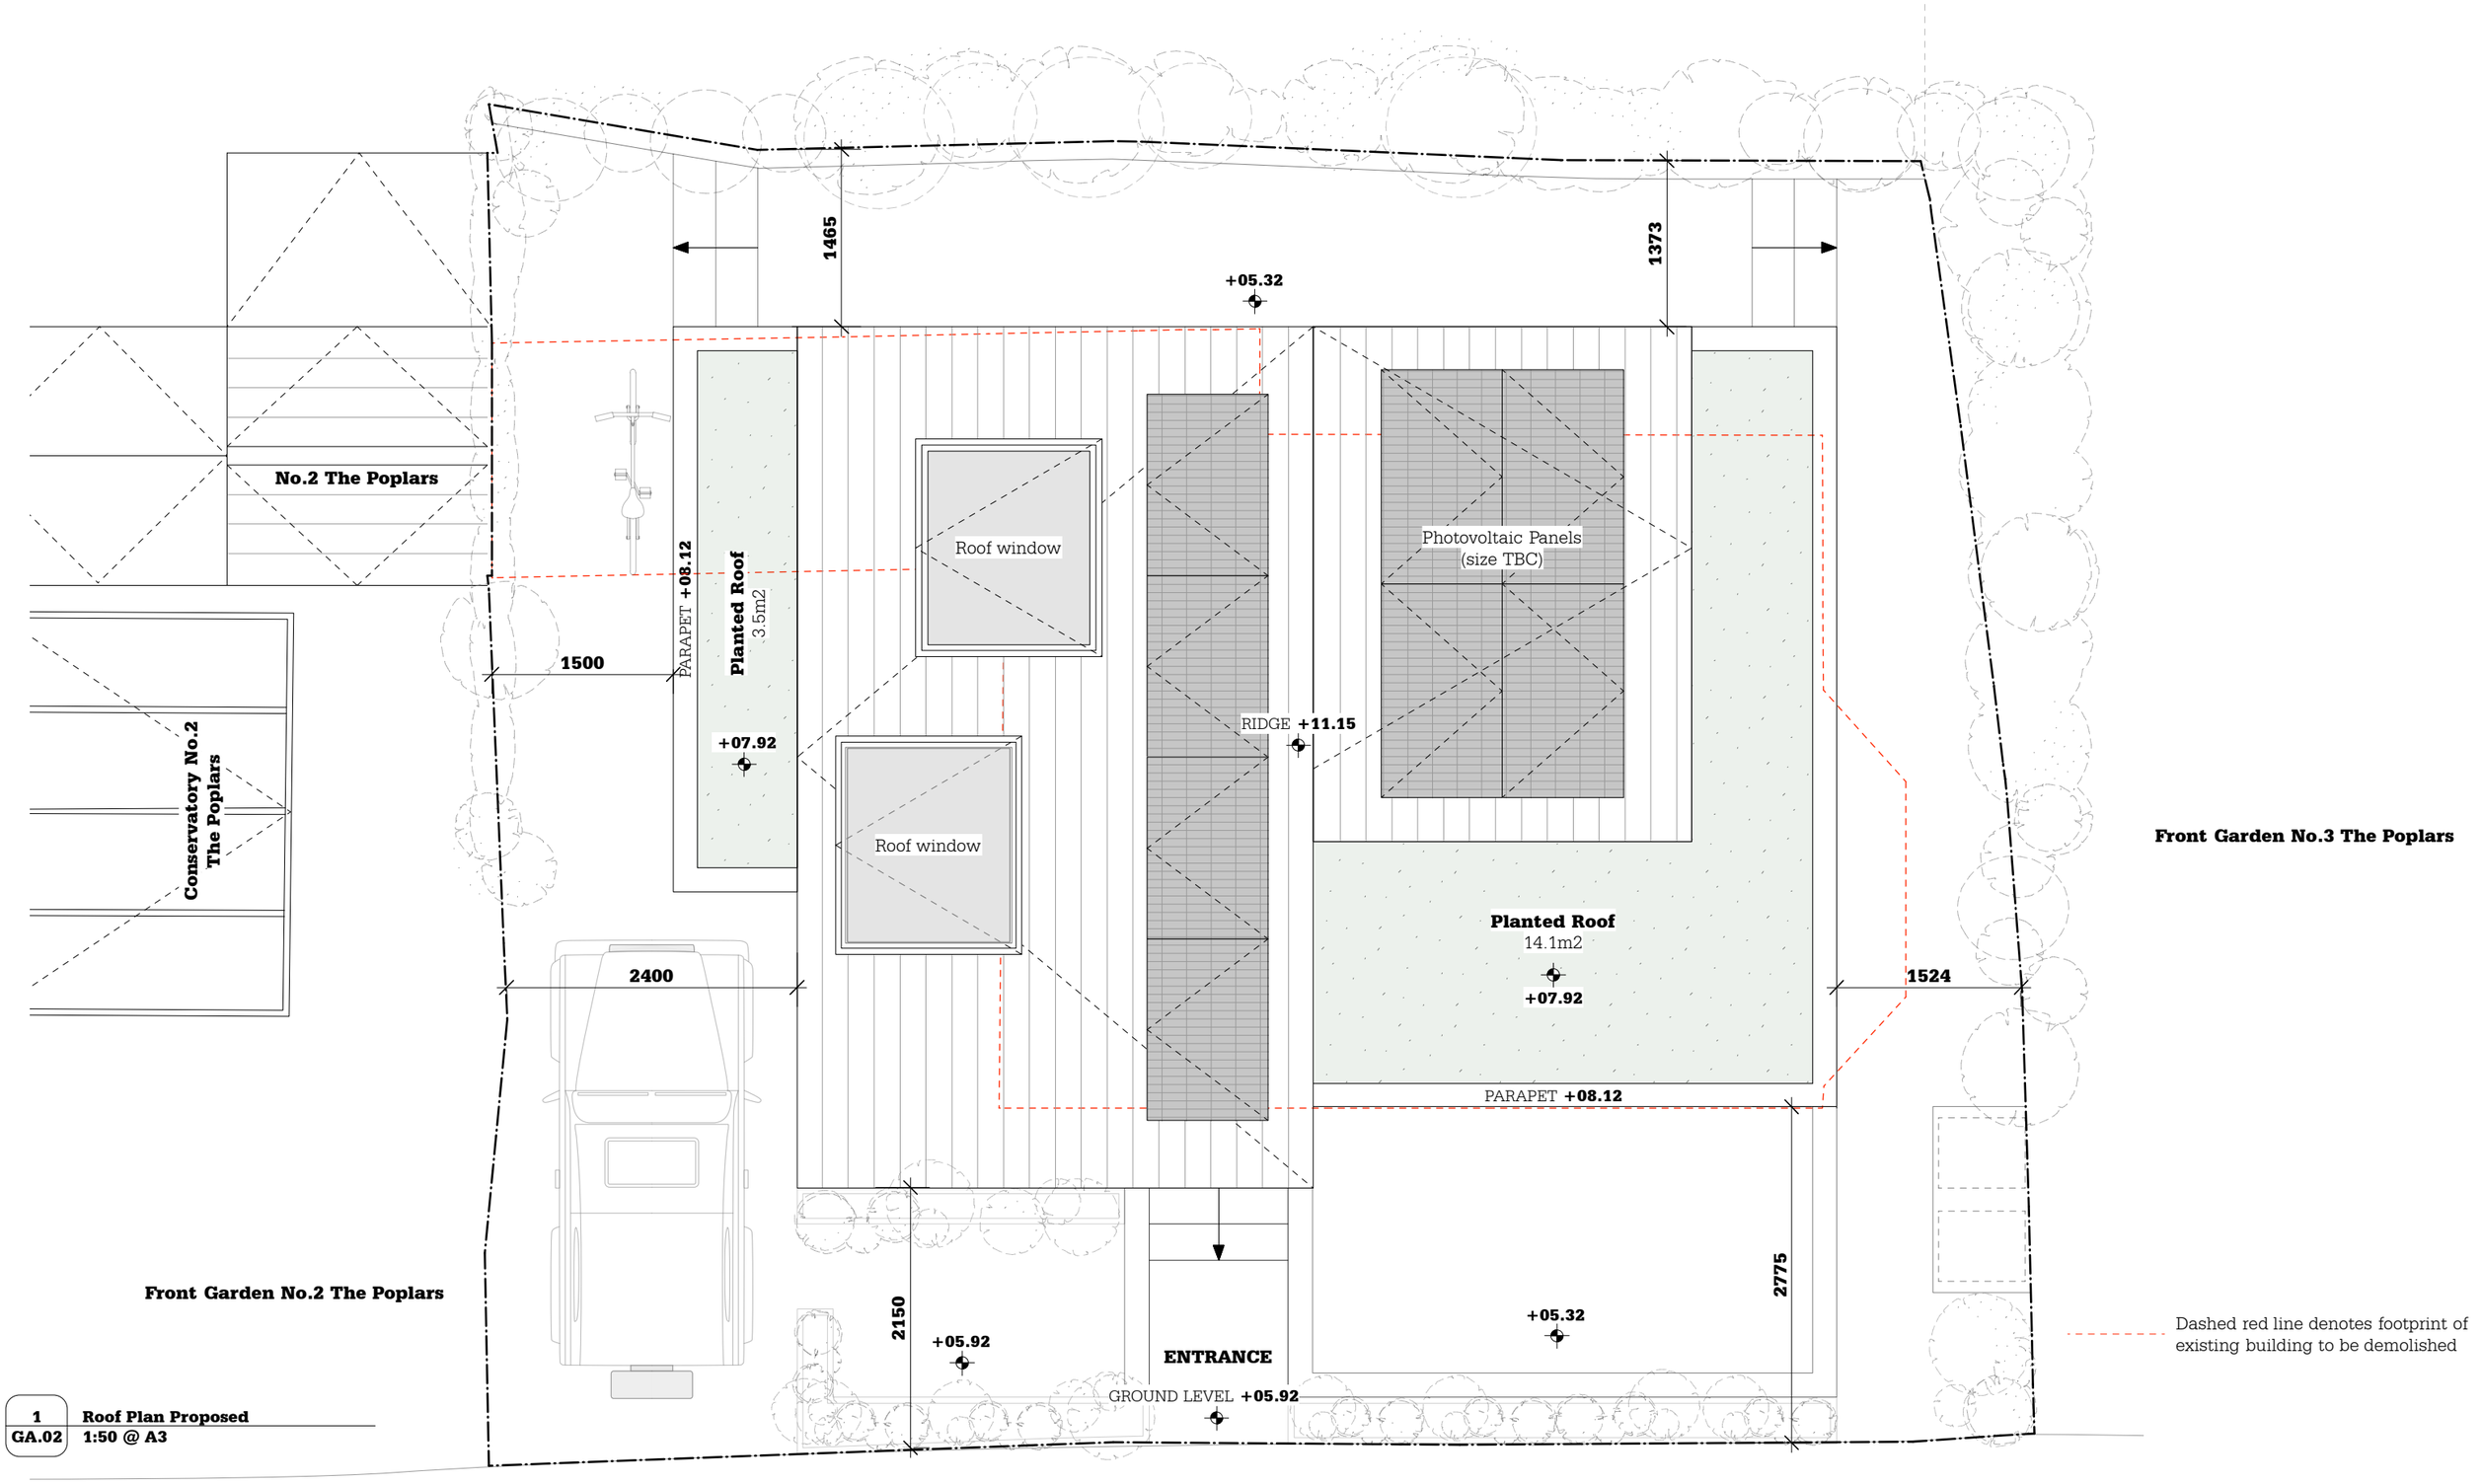

1	Roof Plan Proposed
GA.02	1:50 @ A3

Studio Webb
ARCHITECTS LIMITED
Ednaston Park, Painters Lane, Ashbourne, DE6 3FA
E : info@studio-webb.co.uk
W : www.studio-webb.co.uk

FOR
G. Cooper

SCALE / PAPER SIZE
1:50 @ A3

2m 4m 6m 8m 10m 15m 20m

This drawing is the property of Studio Webb Architects Ltd. Copyright is reserved & this drawing is issued on the condition that it is not copied, reproduced, retained or disclosed to any unauthorised person, either wholly or in part, without our consent. Do not scale from this drawing, check all dimensions on site. If in any doubt, contact the author.

REV	DATE	REVISION NOTES
-	-	-
-	-	-
-	-	-
-	-	-
-	-	-

PROJECT NAME
No. 2 The Poplars

DRAWING TITLE	PROJECT NO.	DRAWING NO.
Roof Plan Proposed	21001	GA.02
STATUS	DATE	REVISION
PLANNING	11.2 1	-

ARUN DISTRICT COUNCIL PG/211/21/PL