


Extension and Conversion of Existing Bungalow 30 Ferringham Lane Ferring BN12 5LU

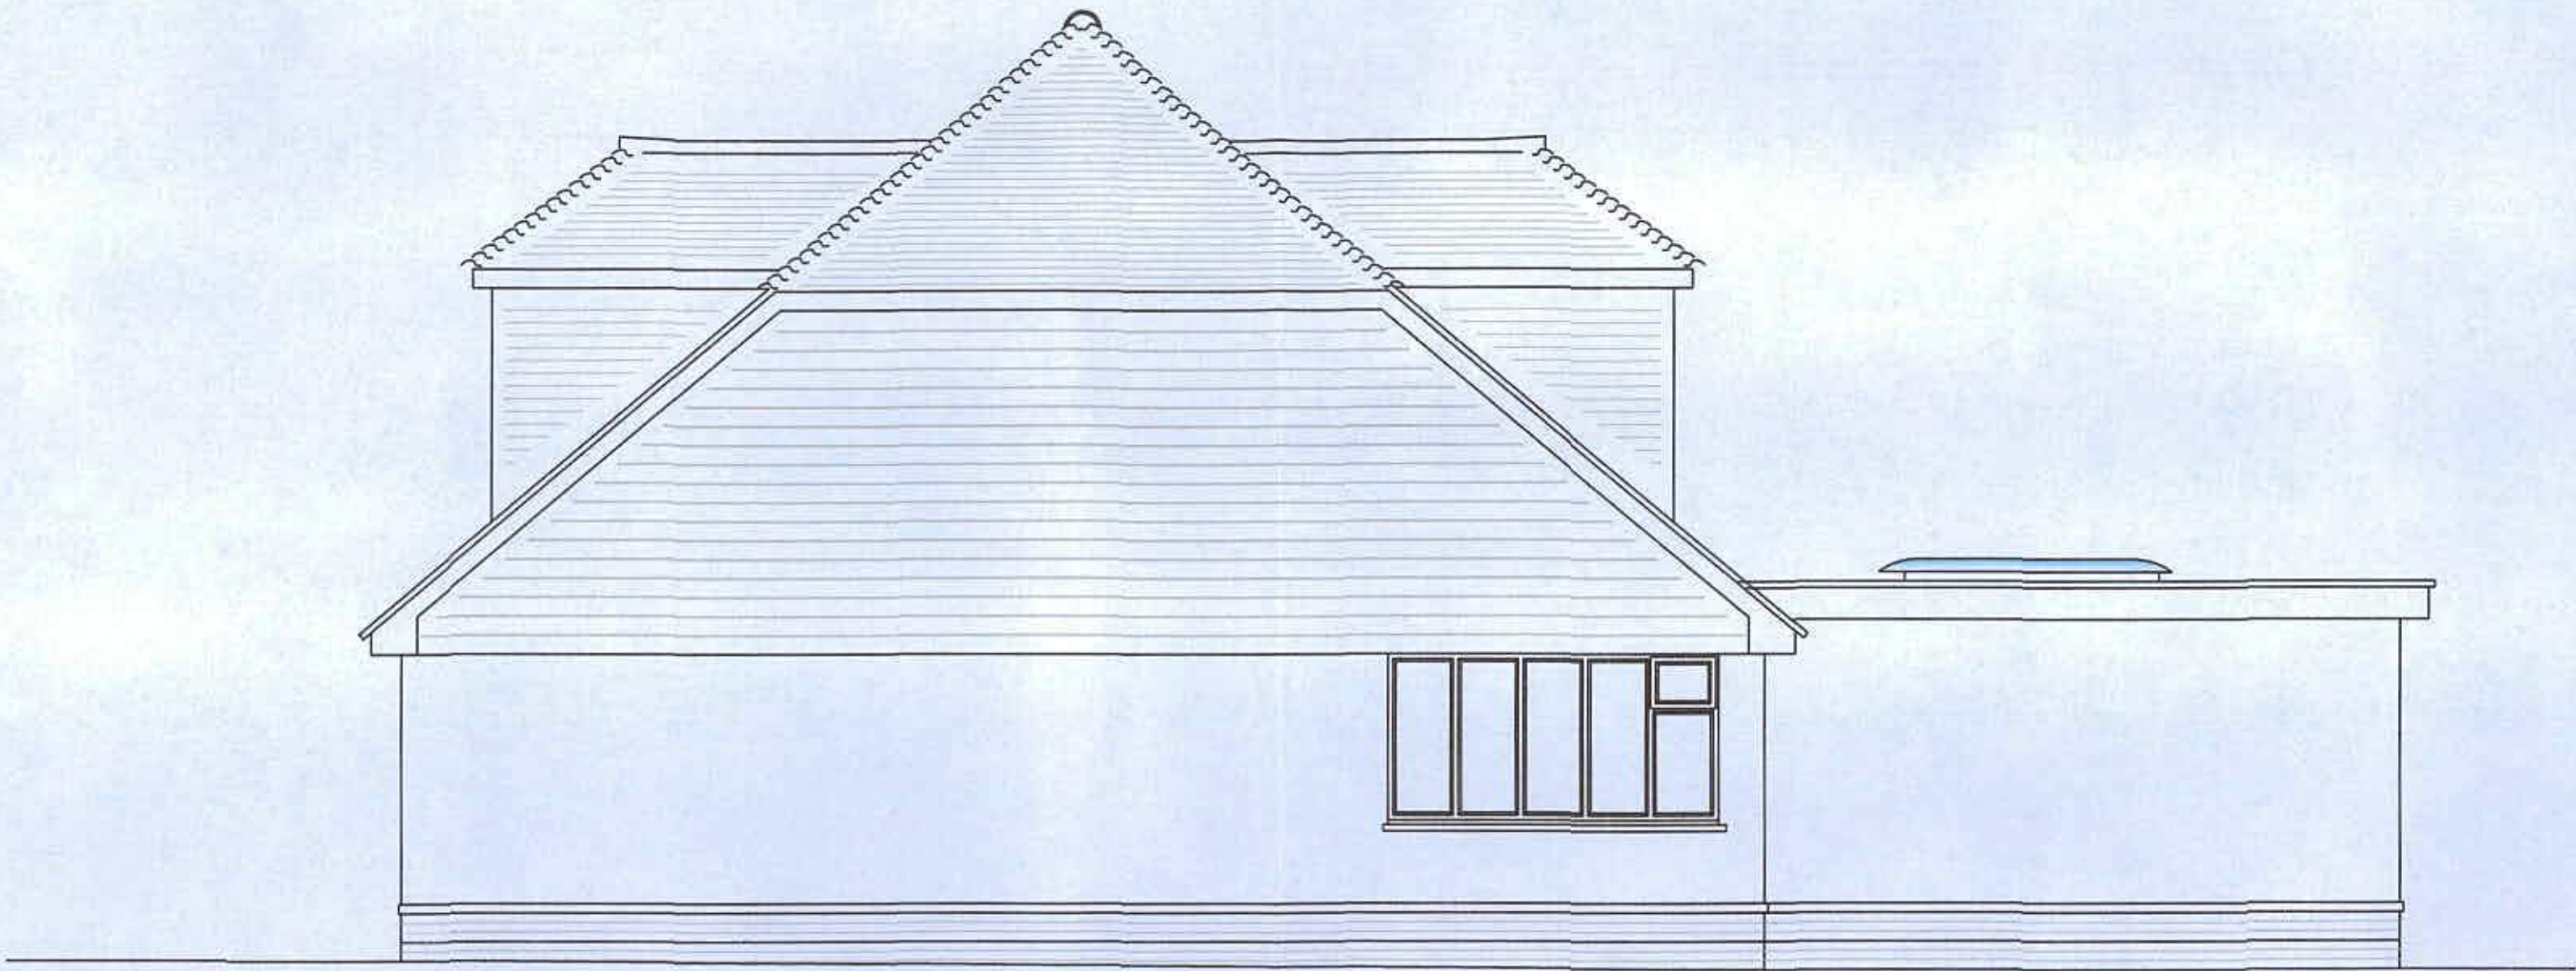

Proposed Side Elevation (South)



Scale 1:50 @ A3

Client's Name	Drawing Title	Drawn	Date
Mr. & Mrs. R. Brown	Extension and Conversion Of Existing Bungalow	F/FPD/07	26. 11. 18
Job Title	Scale	Status	Rev.
30, Ferringham Lane Ferring West Sussex BN12 5LU	1:50		01