


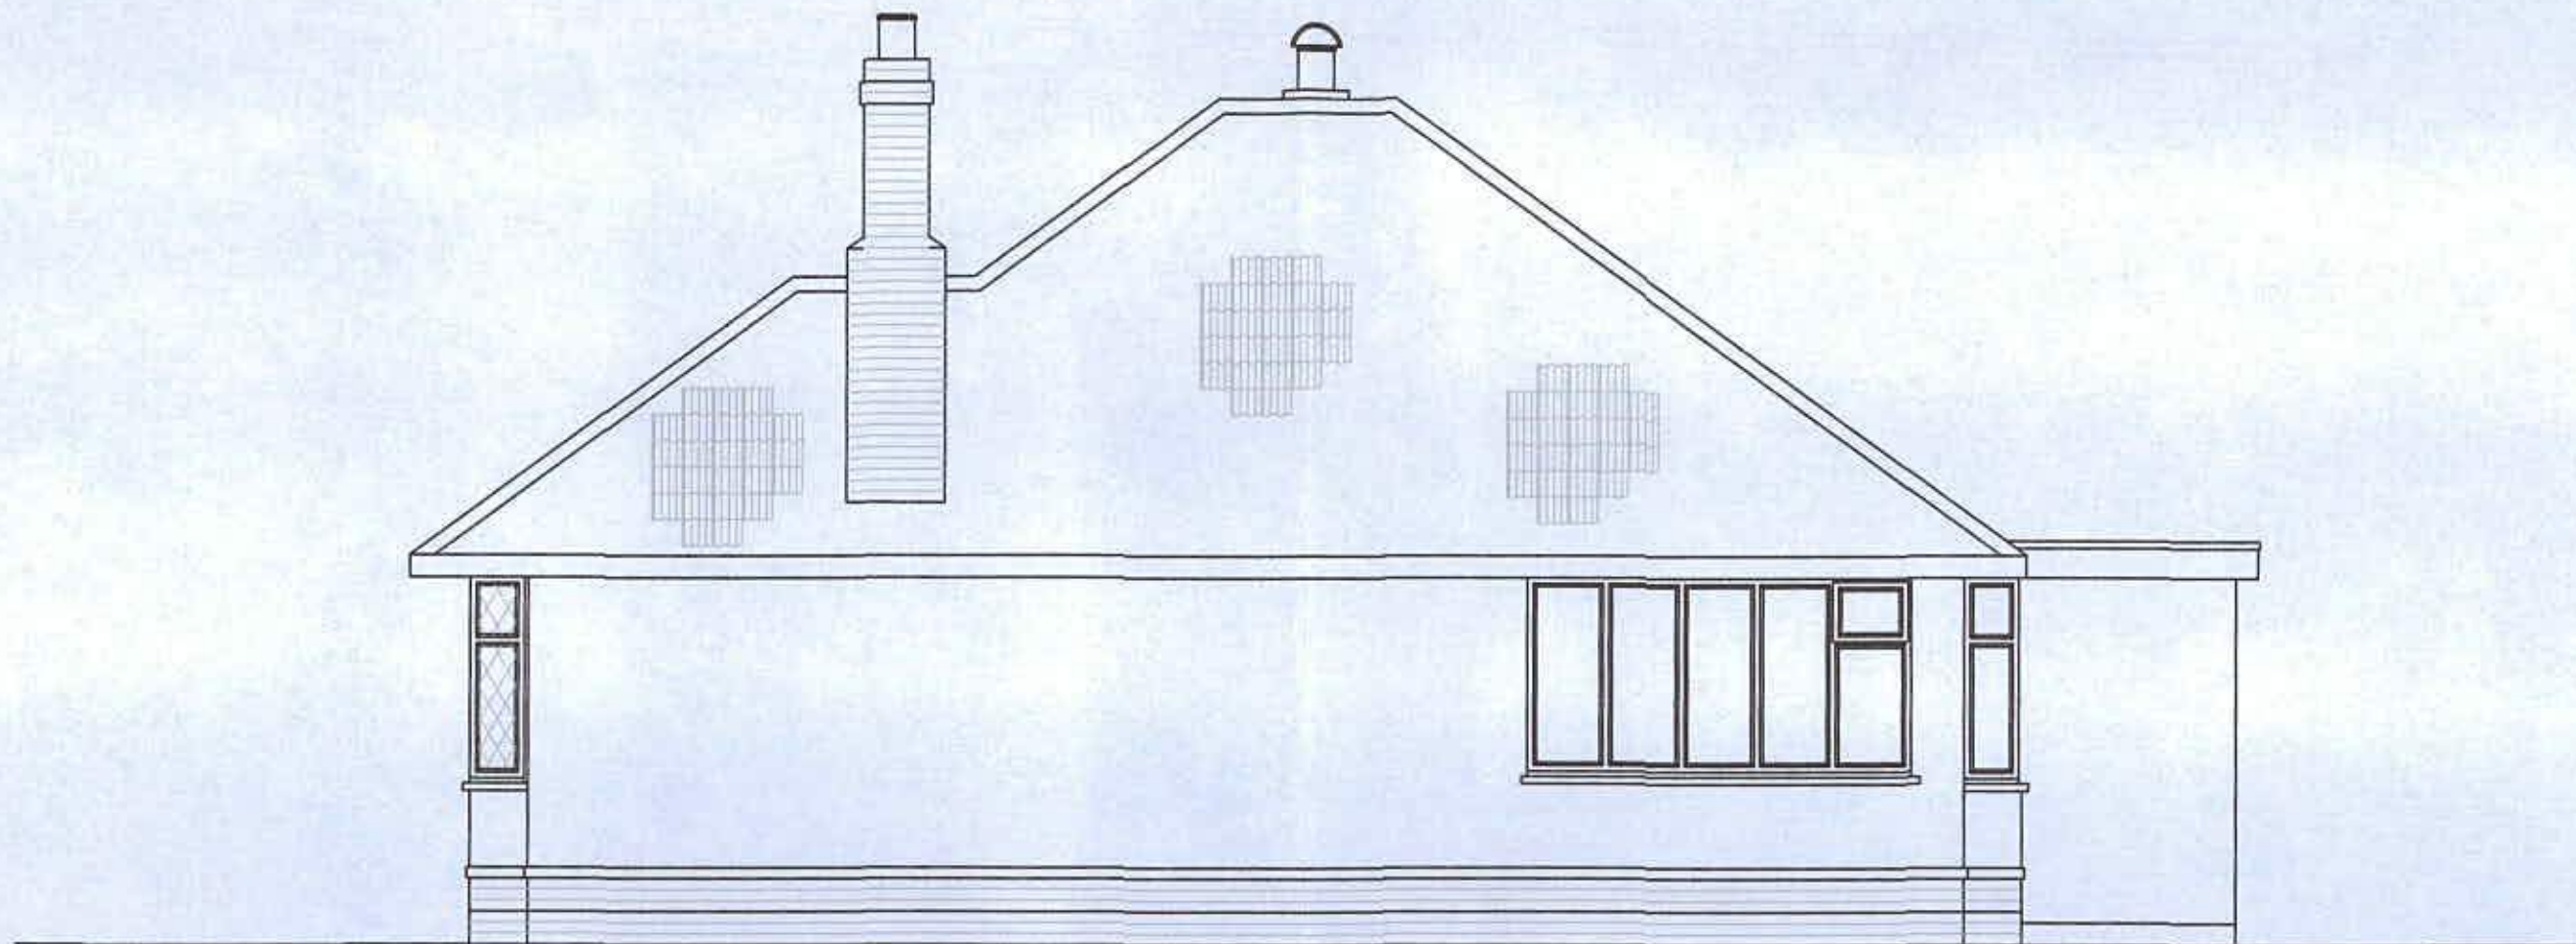

Existing Side Elevation (South)



Scale 1:50 @ A3

Client's Name	Drawing Title	Drawn	Date
Mr. & Mrs. R. Brown	Extension and Conversion Of Existing Bungalow	26.11.18	Rev.
Job Title	Scale	FI/PD/03	01
30, Ferringham Lane Ferring West Sussex BN12 5LU	1:50	Status	