


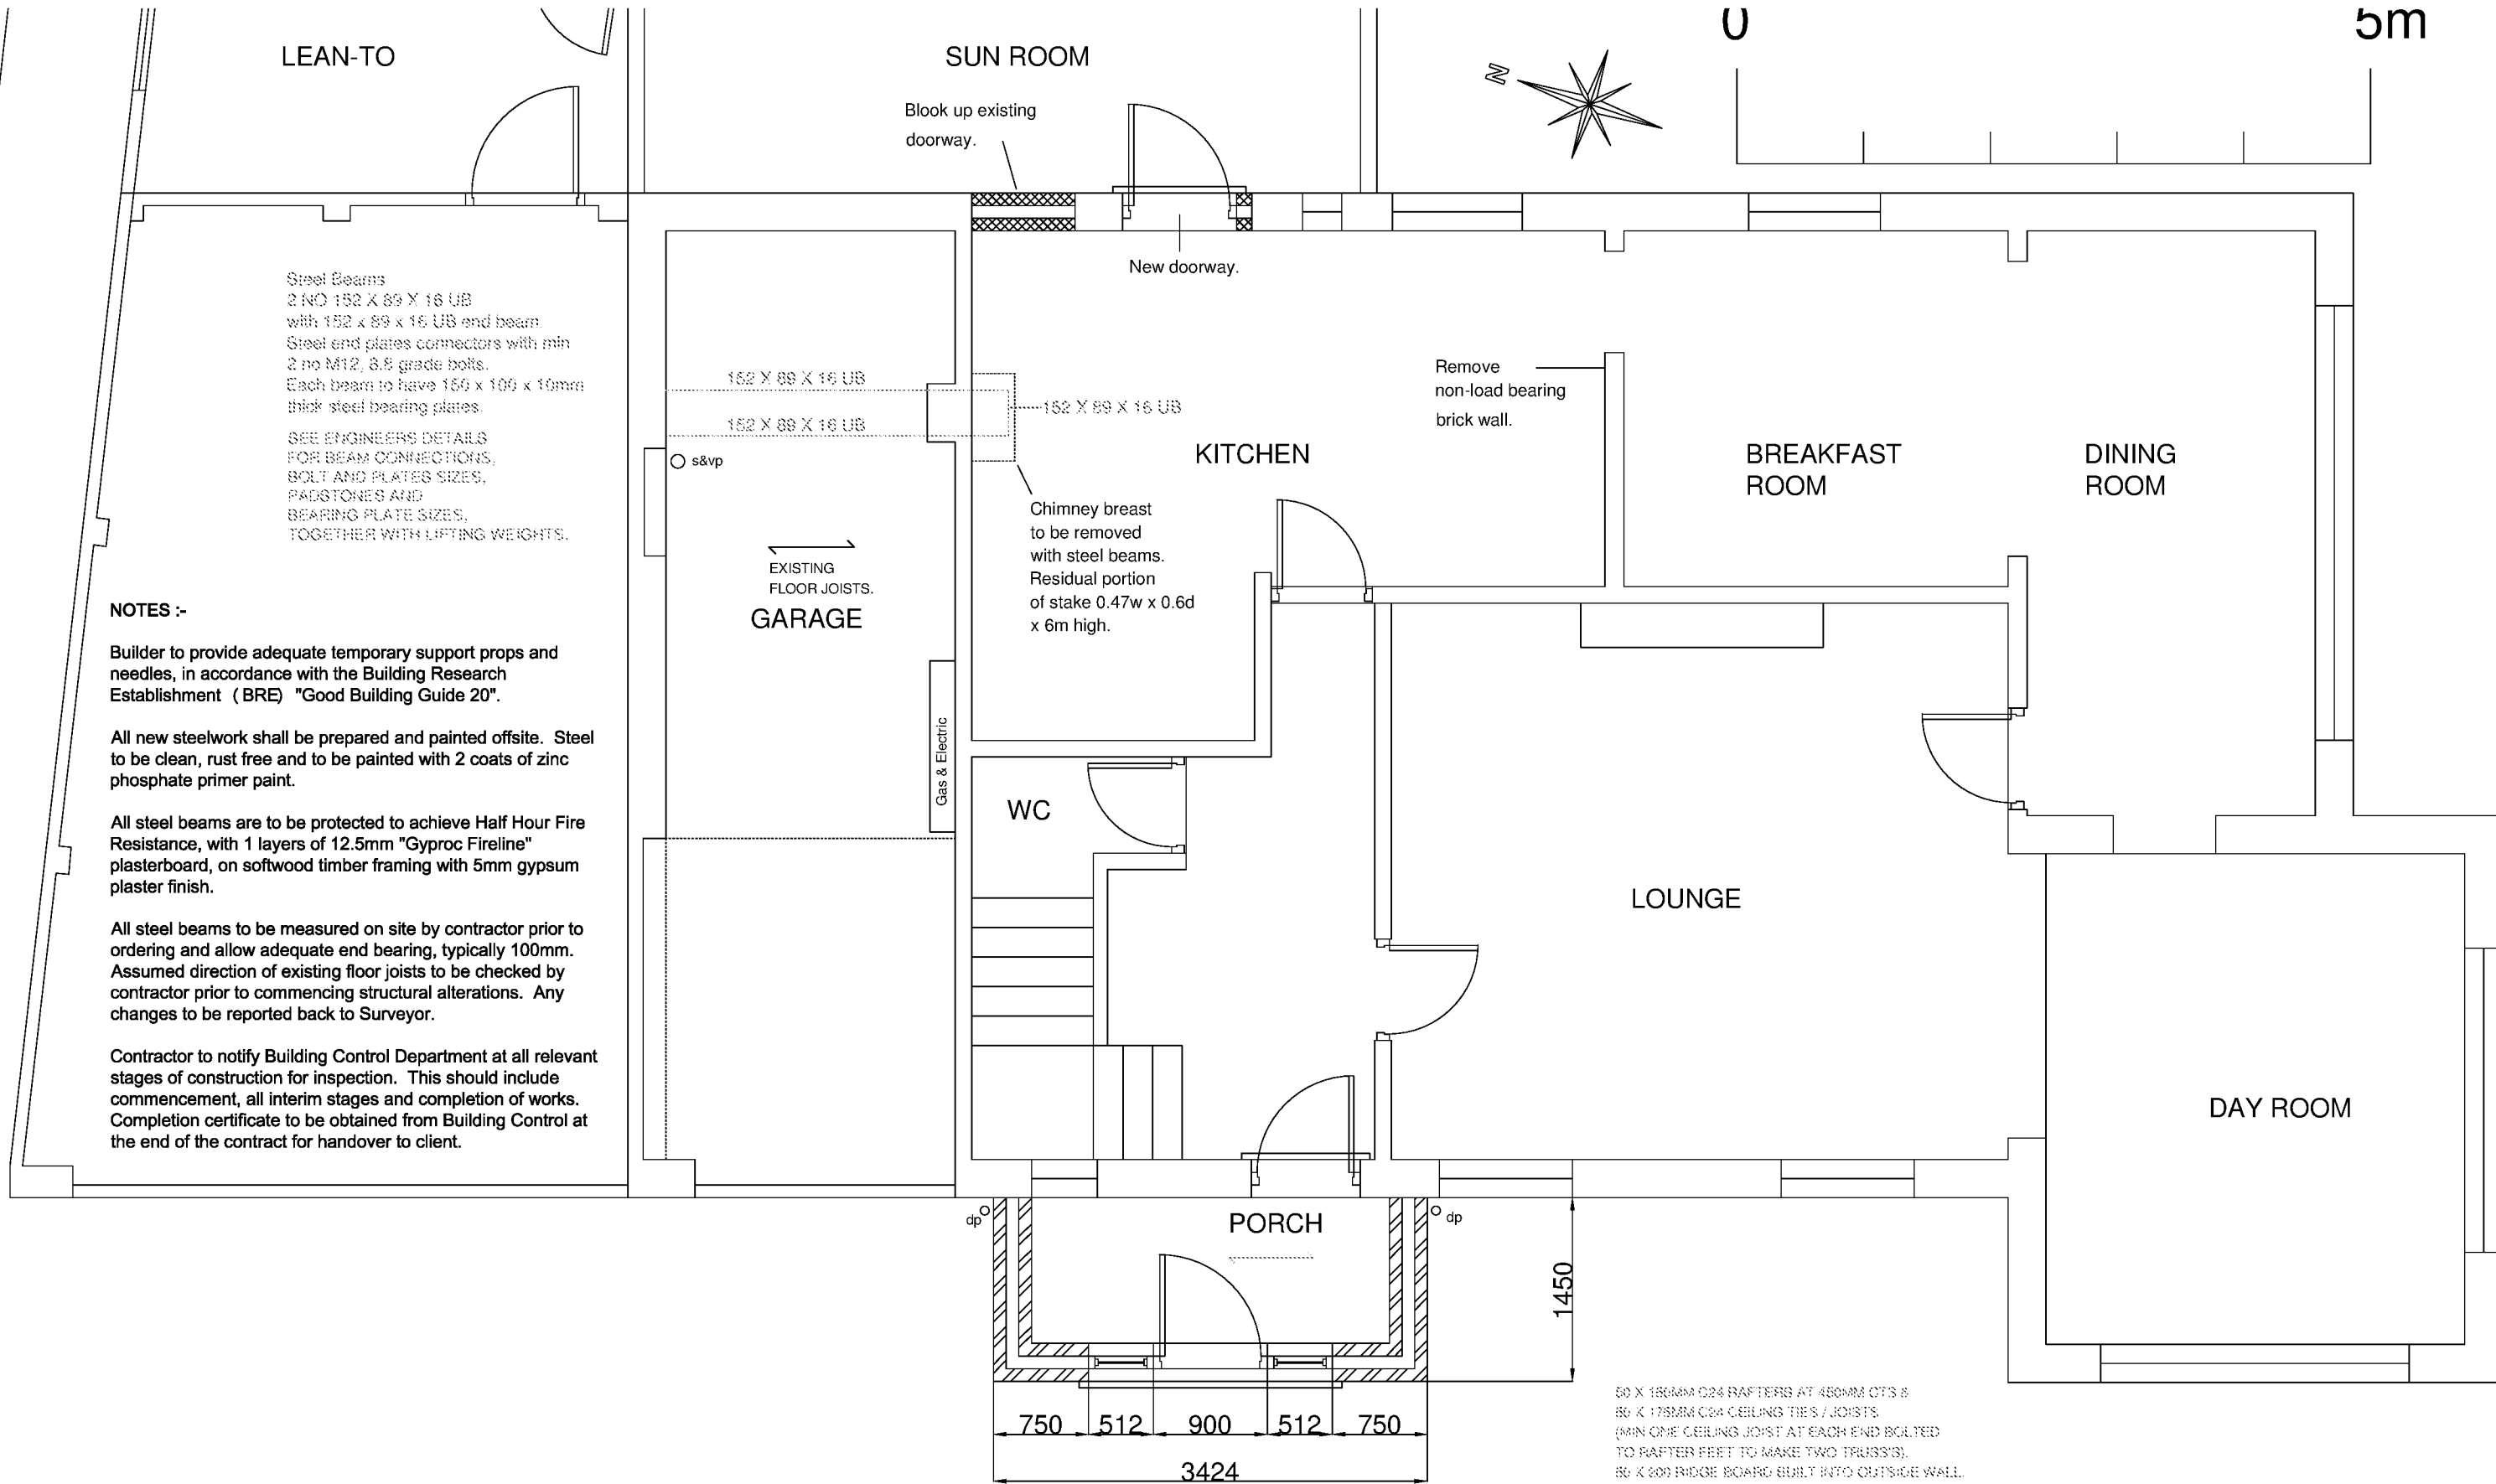

Michael Pearce & Associates Ltd
Chartered Surveyors - Architectural Consultants

Tel 01903 786839
Mob 07812 195560
e-mail:michael@mpa-surveyors.co.uk

PORCH EXTENSION AND BALCONY ALTERATIONS
8A SOUTH DRIVE, FERRING. BN12 5QS.

DRW NO 2B SCALE 1/50 (A3)
PROPOSED GROUND FLOOR PLAN