0 10 20 30m.

SCALE BAR

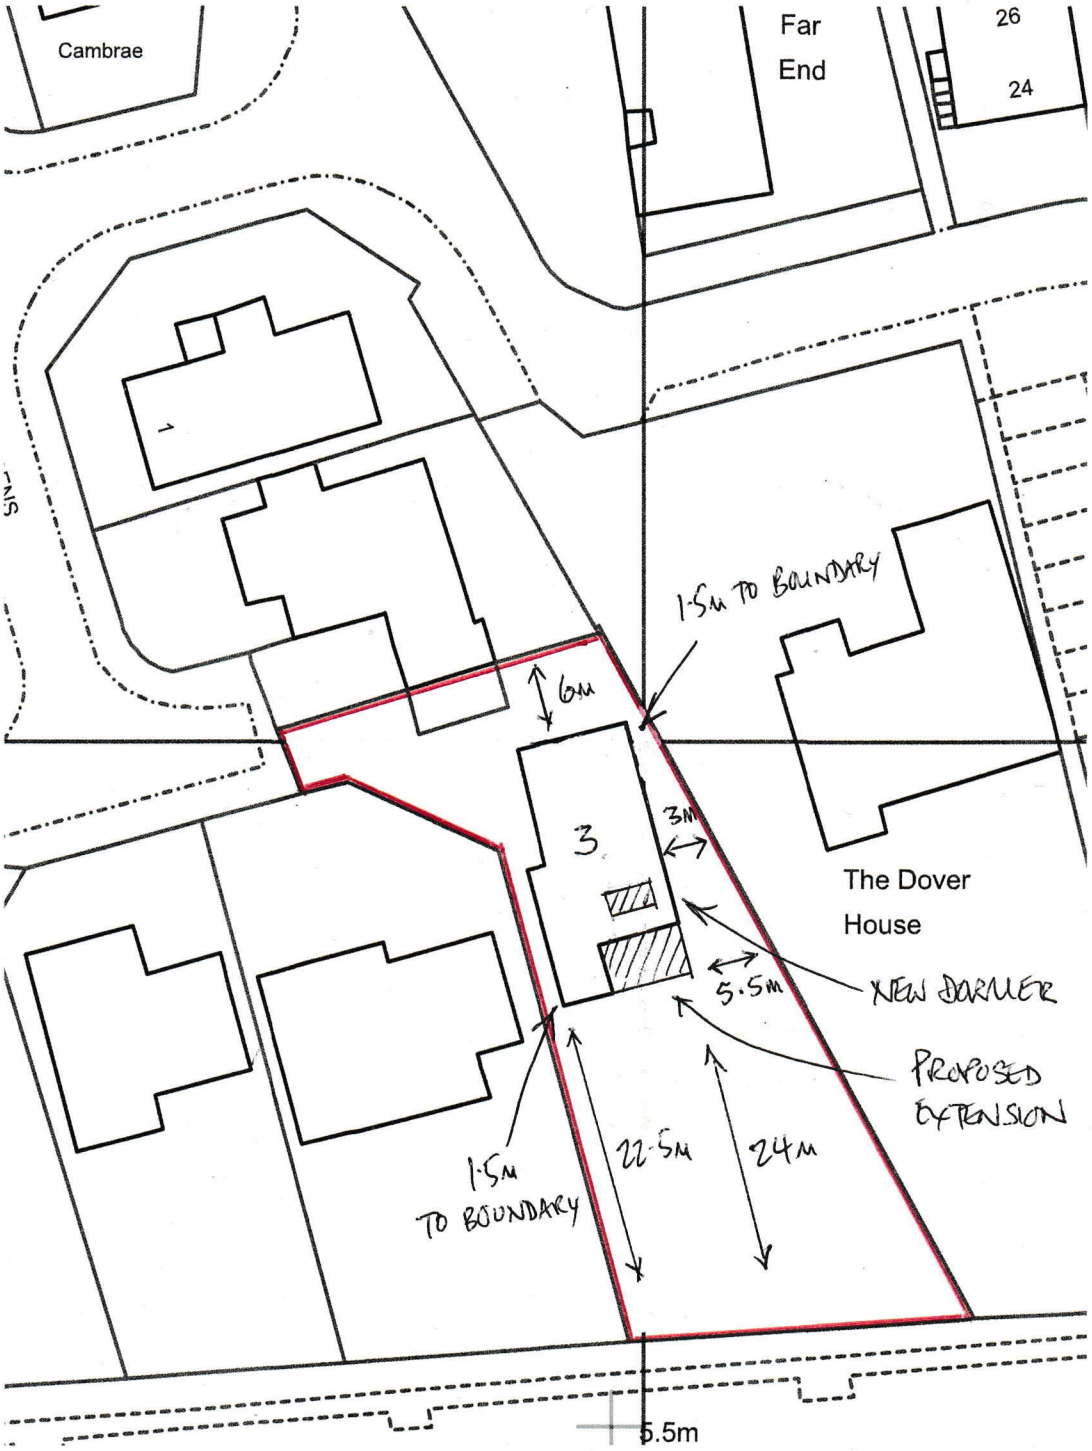

BLOCK PLAN 1:500 @ A4.
27/11/18.
DRWG No. DS/LAMORNA/07/REV 1.

NORTH.

ARUN DISTRICT COUNCIL FG/217/18/HH