



15 CLOVER LANE, FERRING

Existing details 01

March 2018

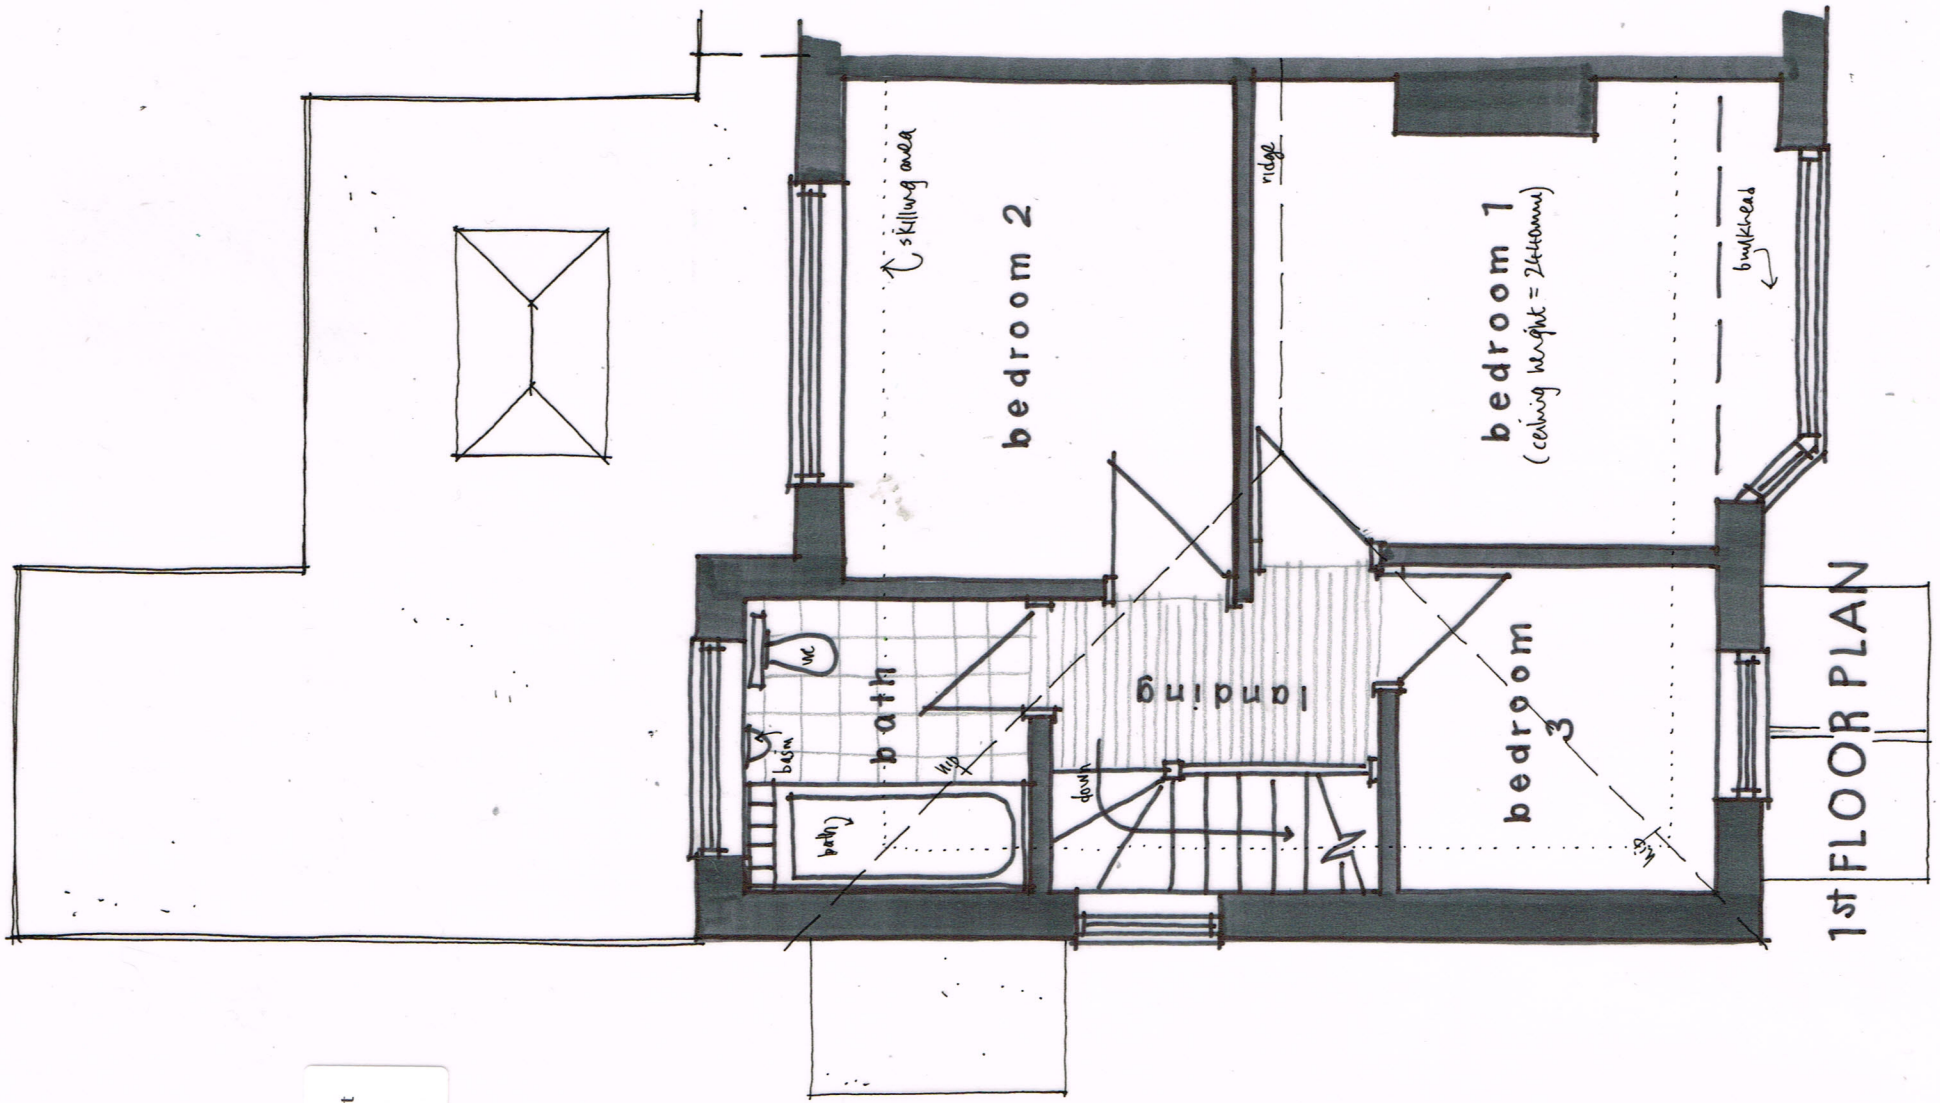

Wayne Gander MCIAT
Architectural Technologist
98 Durrington Lane
Worthing
West Sussex BN13 2RQ
Tel. 01903 694817

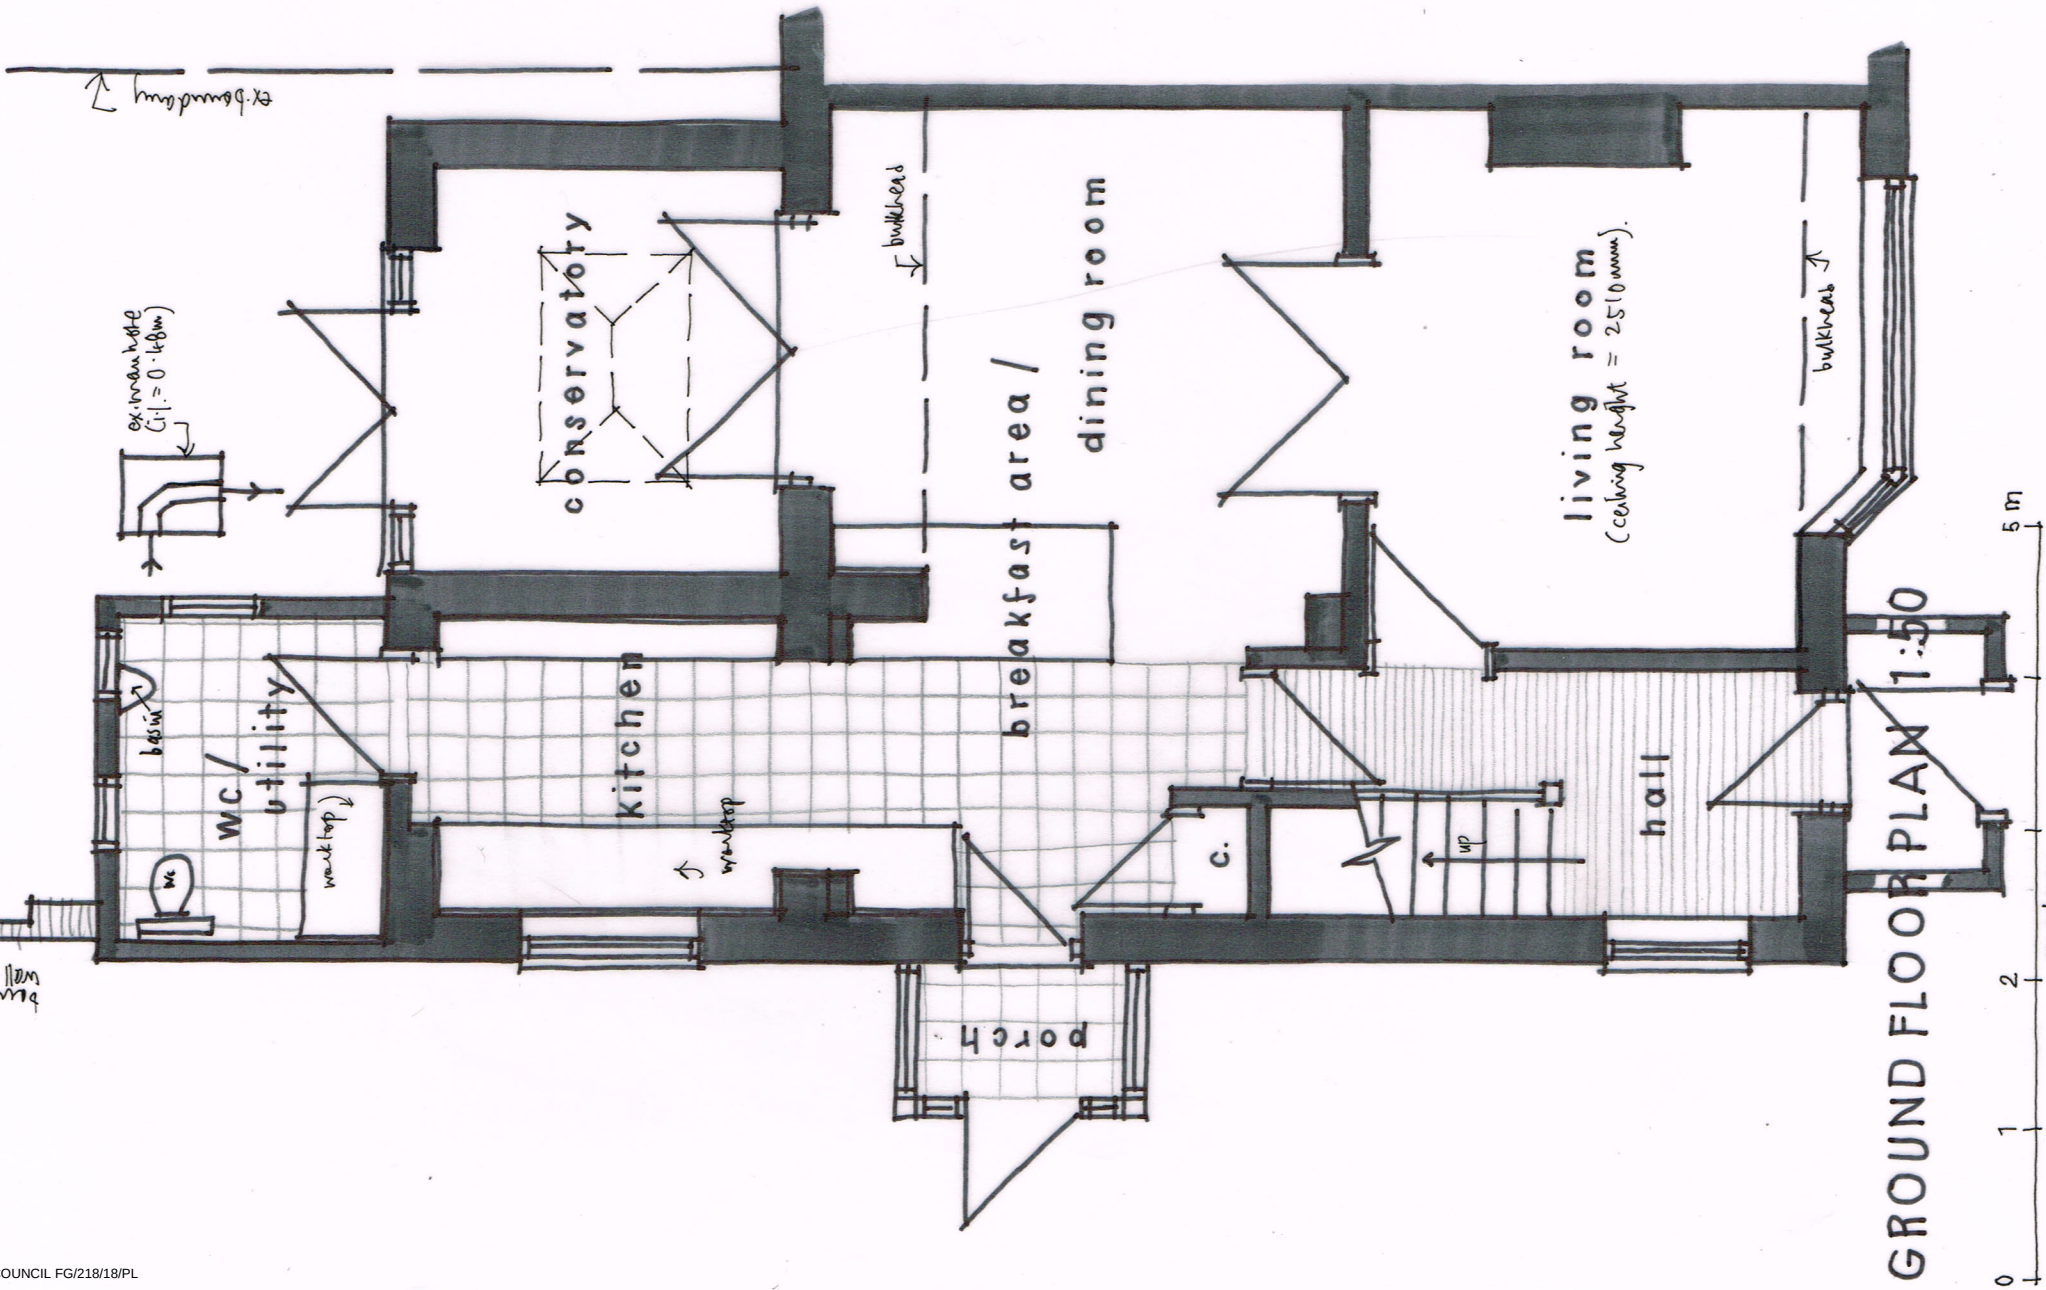

GROUND FLOOR PLAN 1:50

0 1 2 5 m metres