
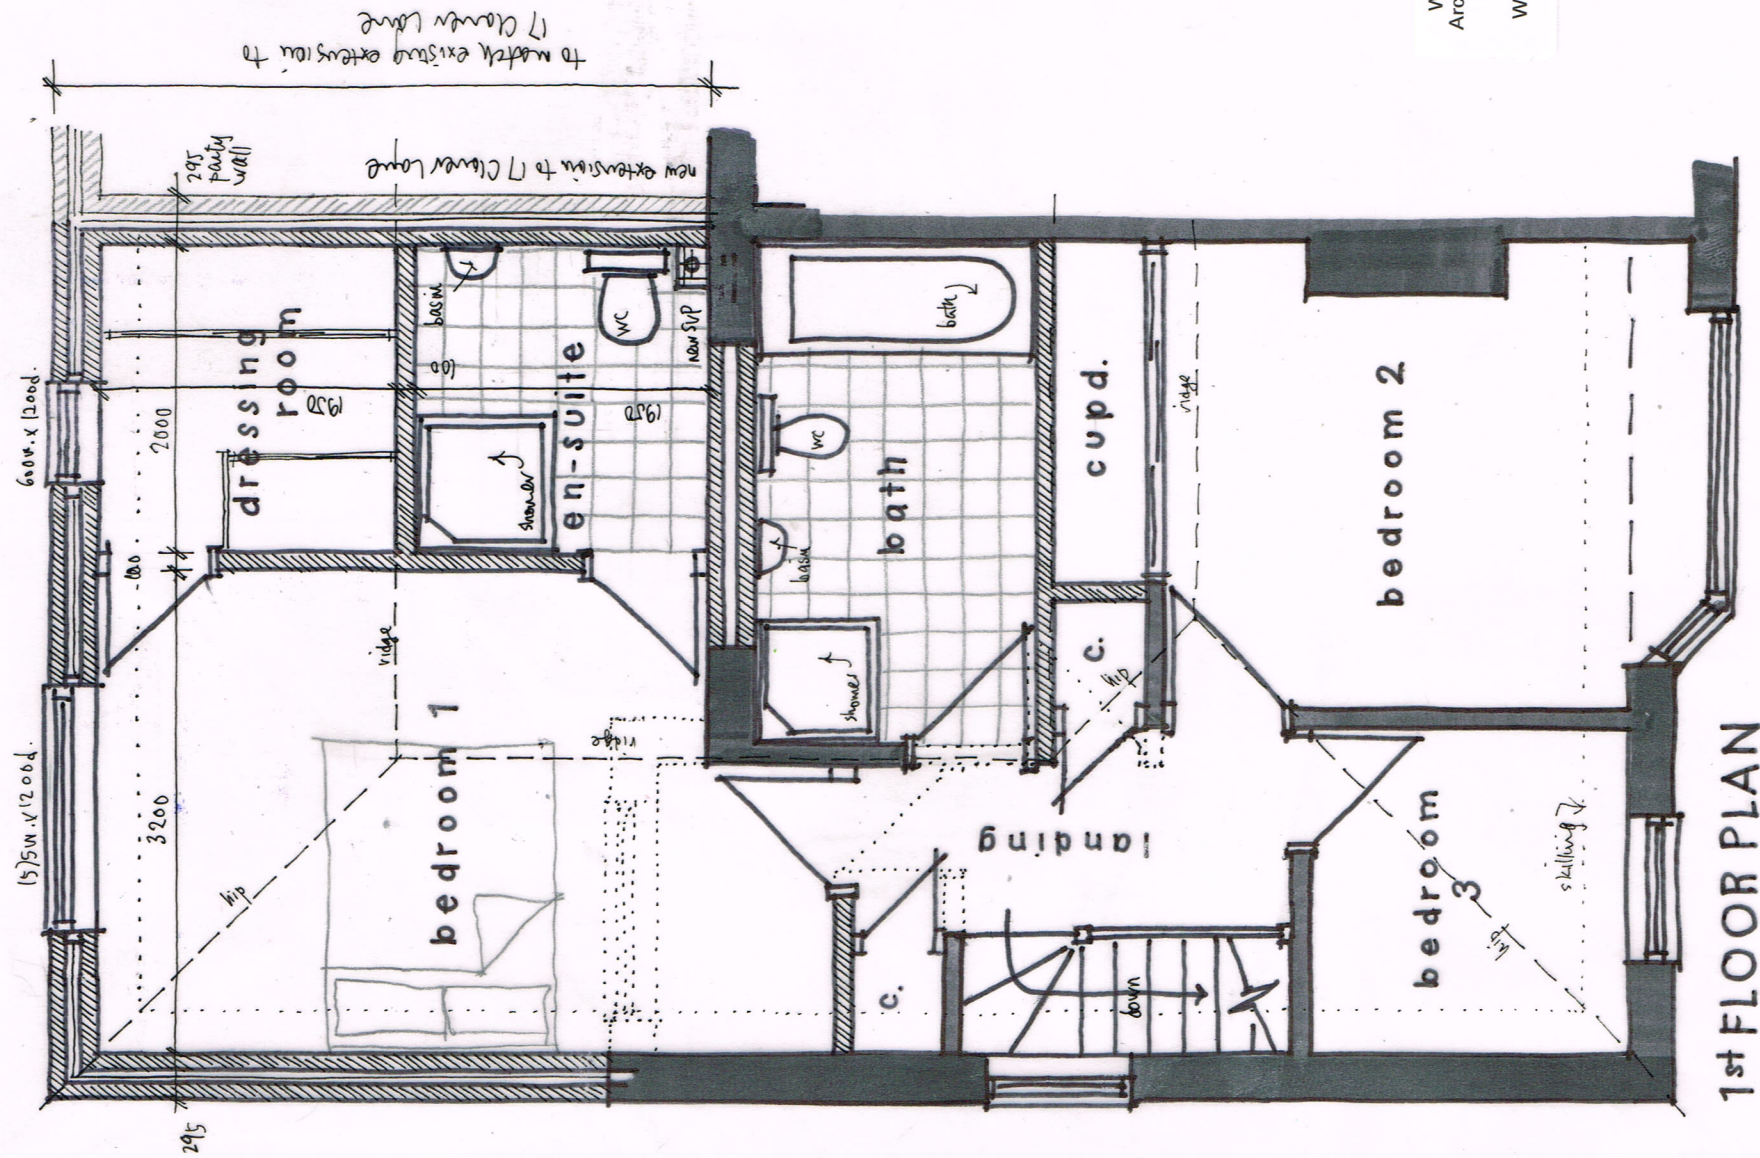


15 CLOVER LANE, FERRING

Proposals 03 A

Revisions A - layouts updated 28/8/18

April 2018

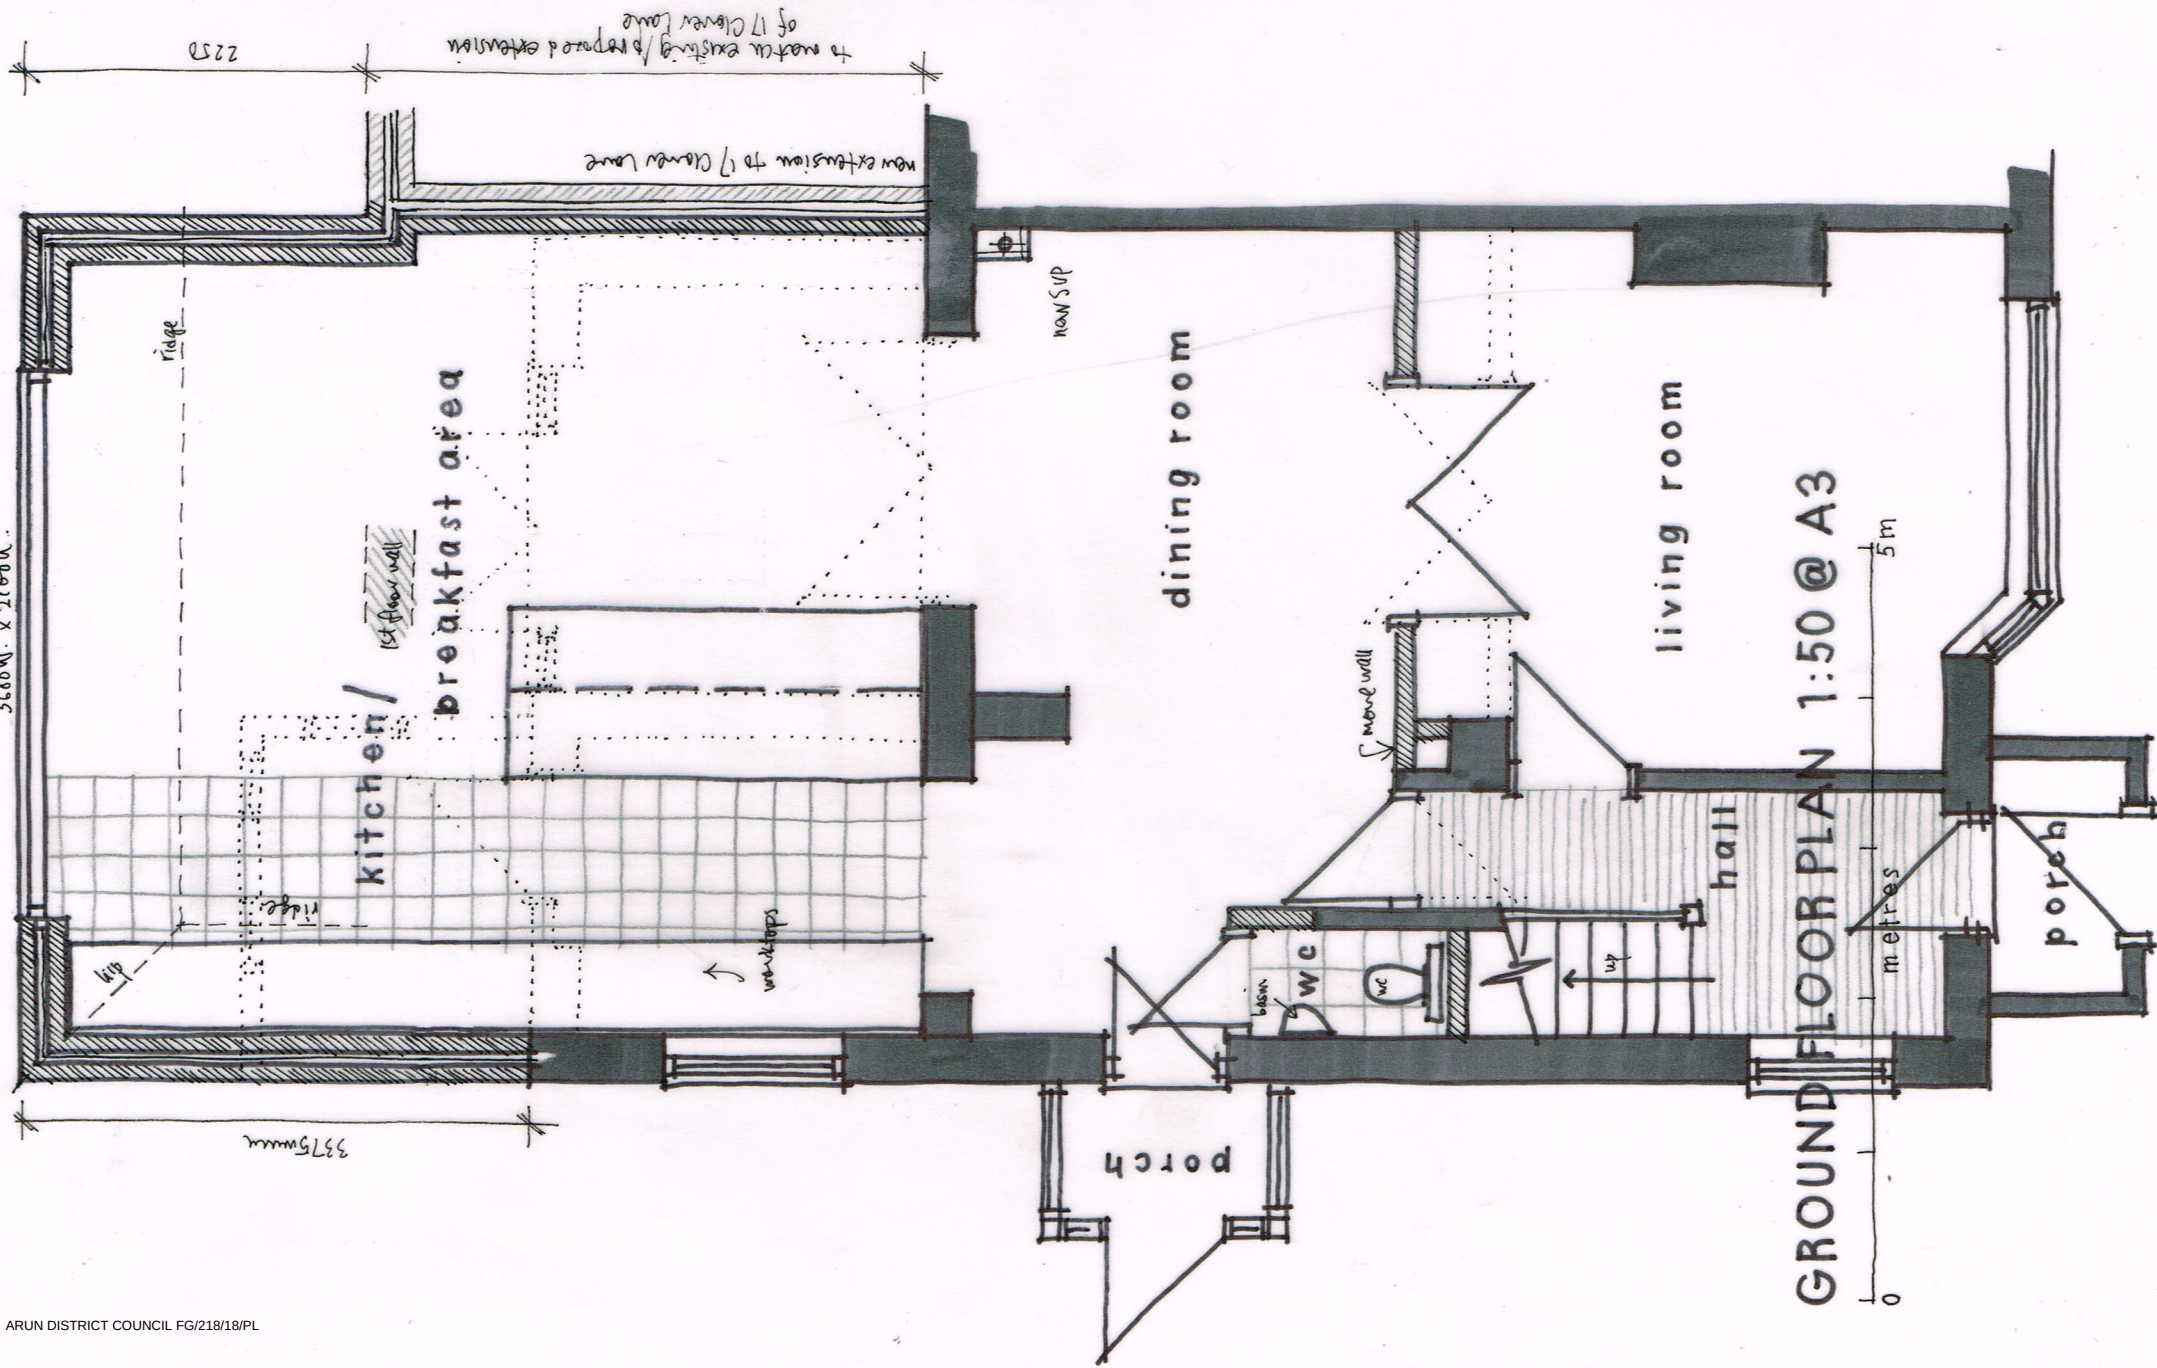

Wayne Gander MCIAT
Architectural Technologist
98 Durrington Lane
Worthing
West Sussex BN13 2RQ
Tel. 01903 694817