


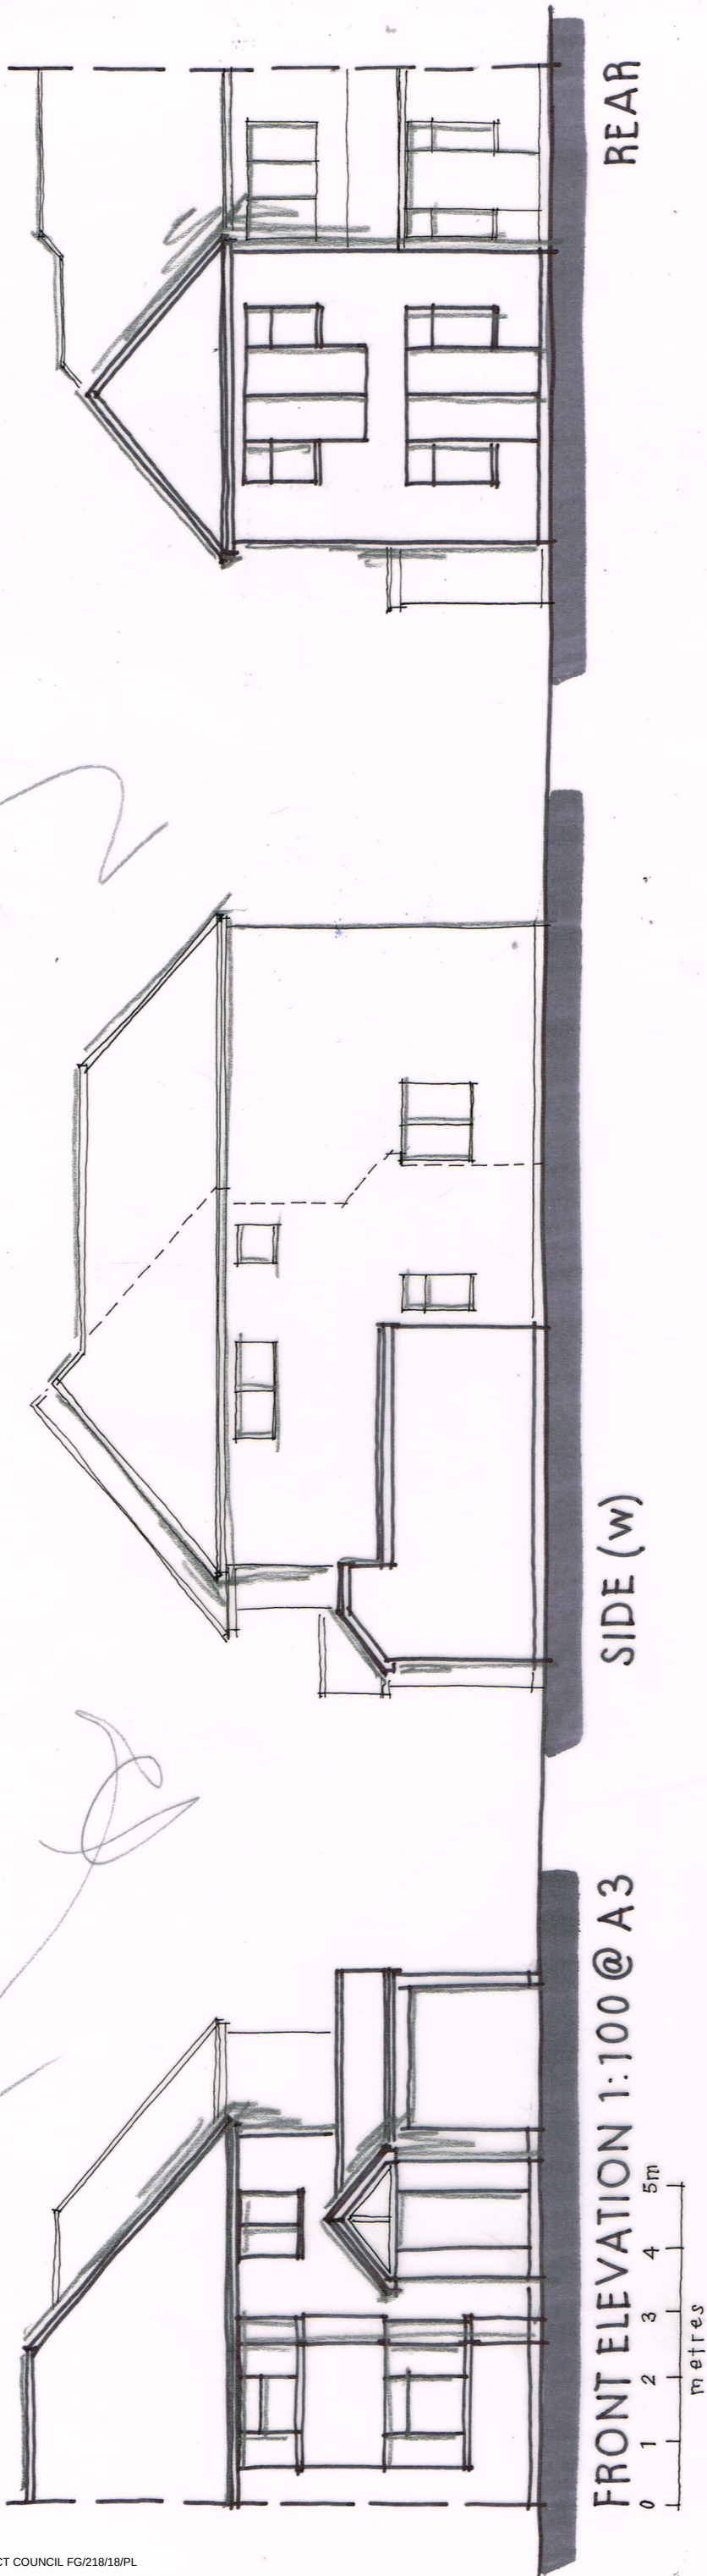

17 CLOVER LANE, FERRING
Existing details 02

Aug 2018

Wayne Gander MCIAT
Architectural Technologist
98 Durrington Lane
Worthing
West Sussex BN13 2RQ
Tel. 01903 694817