

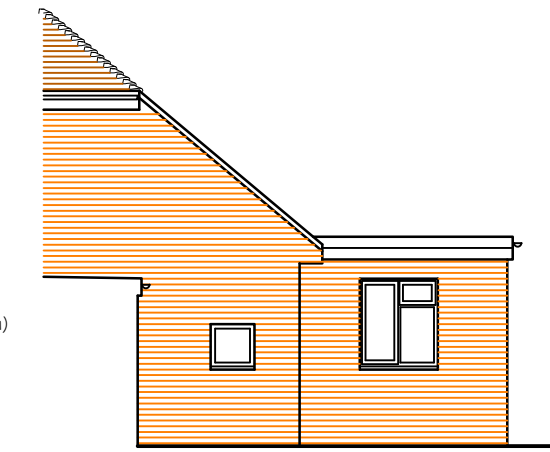



NOTES
 WRITTEN DIMENSIONS TO BE TAKEN IN PREFERENCE TO SCALE, AND ARE TO BE CHECKED ON SITE PRIOR TO COMMENCING WORK.
 THIS DRAWING IS TO BE READ IN CONJUNCTION WITH ALL OTHER DOCUMENTS RELATING TO THIS PROJECT.
 ANY DISCREPANCIES ARE TO BE REFERRED IMMEDIATELY TO THE PROJECT DESIGNER.
 THIS DRAWING IS COPYRIGHT, AND SHOULD NOT BE USED OR REPRODUCED WITHOUT PERMISSION.
 IT IS THE CONTRACTOR'S RESPONSIBILITY TO ENSURE COMPLIANCE WITH THE BUILDING REGULATIONS.

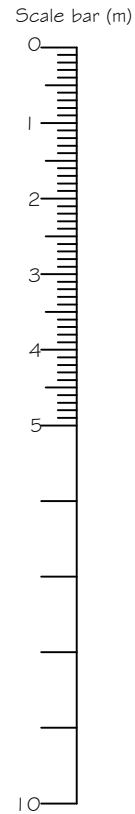


EXISTING PART
 SIDE (NORTH)
 ELEVATION

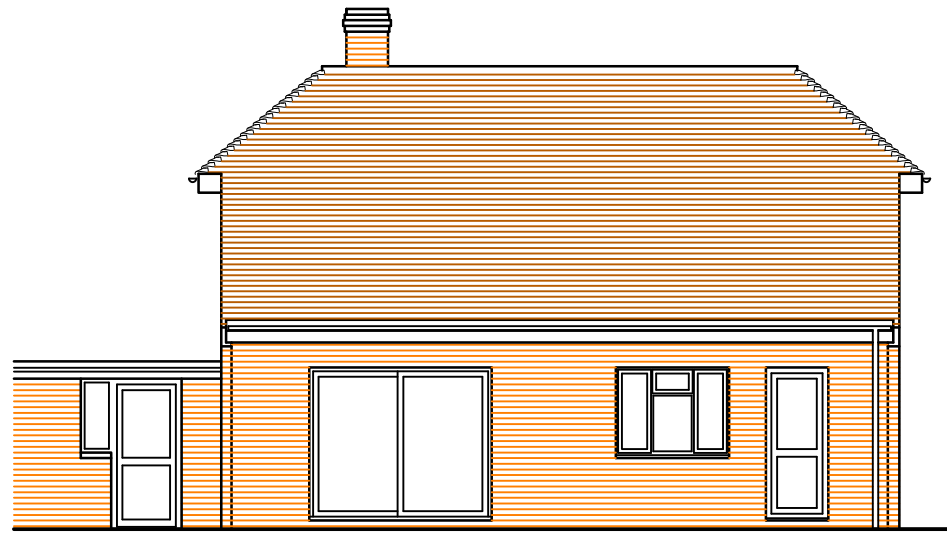

EXISTING REAR
 (WEST) ELEVATION

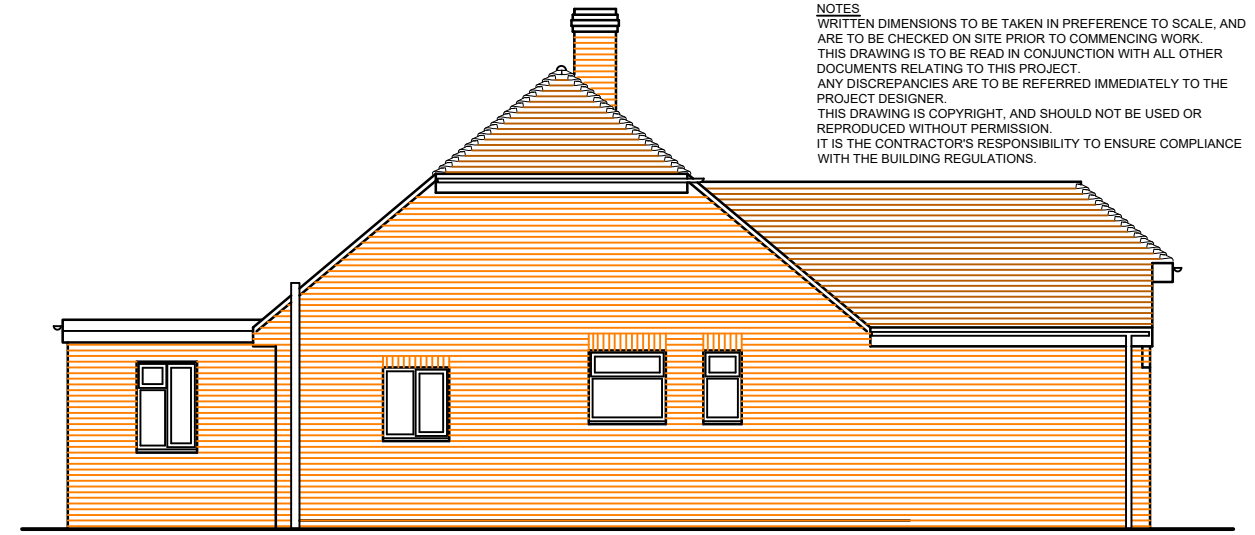


EXISTING SIDE
 (SOUTH) ELEVATION

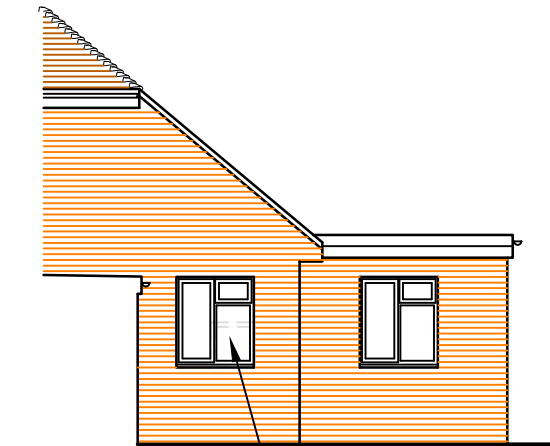

PROPOSED PART
 SIDE (NORTH)
 ELEVATION

EXISTING WINDOW REMOVED, OPENING SIZE INCREASED AND NEW WINDOW FITTED

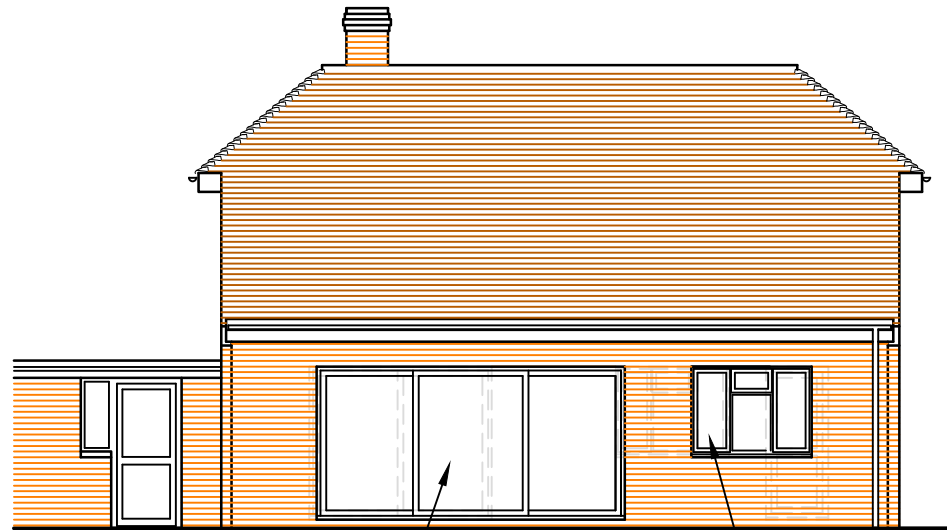

PROPOSED REAR
 (WEST) ELEVATION

EXISTING PATIO DOORS REMOVED, OPENING SIZE INCREASED AND NEW SLIDING PATIO DOORS FITTED



EXISTING WINDOW AND DOOR REMOVED, OPENING SIZE ALTERED AND NEW WINDOW FITTED



PROPOSED SIDE
 (SOUTH) ELEVATION

NEW OPENING FORMED AND NEW WINDOW FITTED TO MATCH SIZE OF EXISTING SIDE KITCHEN WINDOW

EXISTING WINDOW REMOVED, SILL HEIGHT REDUCED AND NEW DOOR FITTED

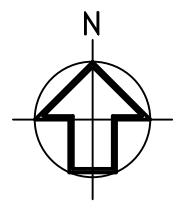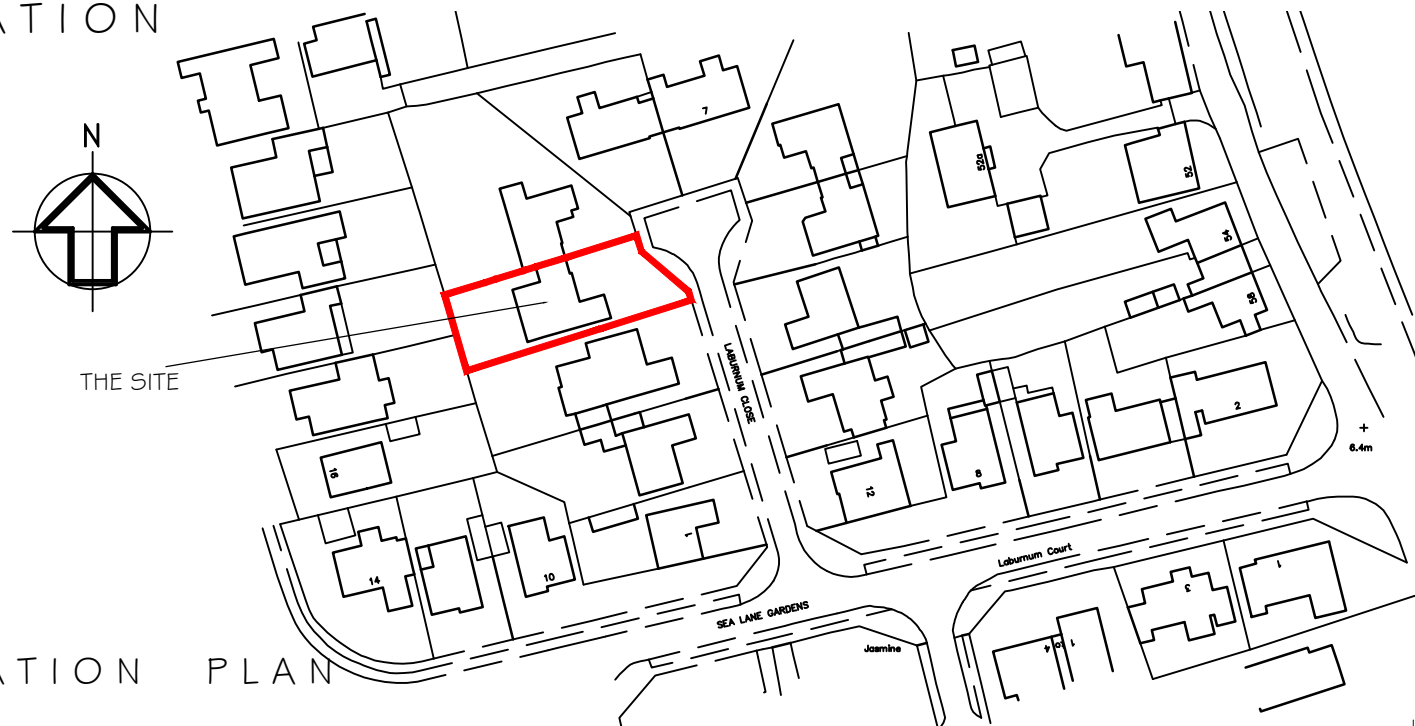

THE SITE

A REAR WALL AMENDED
 REV DESCRIPTION DATE

PROJECT
 4 LABURNUM CLOSE
 FERRING
 WEST SUSSEX

DRAWING TITLE
 EXISTING & PROPOSED ELEVATIONS.
 SITE LOCATION PLAN

CLIENT
 MR & MRS COUGHTREY

SCALE 1:100 / 1:1250@A3 DRAWN BY FLB DATE DEC 20

DWG NO 994/02 REV. A

Unit 3b Woodhorn Business Centre
 Woodhorn Lane
 Oving Chichester
 West Sussex PO20 2BX
 Tel 01243 774764
 www.sloaneandbrown.co.uk

