


MALCOLM JENKINS ASSOCIATES

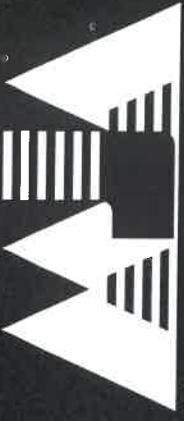

■ CHARTERED ARCHITECTS ■  
96 - 98 HIGH STREET, SHEPPERTON, MIDDLESEX  
TEL: 01932 225344 ■ TW17 9BB ■ FAX: 01932 232441  
info@malcolmjenkins.co.uk

Client

MR & MRS JENKINS

Job Title

LAND ADJACENT TO:  
ELM LODGE  
TAMARISK WAY  
FERRING  
WORTHING  
BN12 5ER

Drawing Title

EXISTING BLOCK PLAN

Scale 1:500.

At

A4

Date

NOVEMBER 2018

Drawn By

KAJ.

Drawing Number

Revision

000/BLO.


SEA LANE

conservatory  
to be removed

Elm  
Lodge

Magalia

TAMARISK WAY

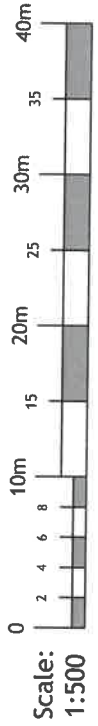

Ordnance Survey © Crown Copyright 2018. All rights reserved. Licence number 100005774

EXISTING BLOCK PLAN 1:500.