


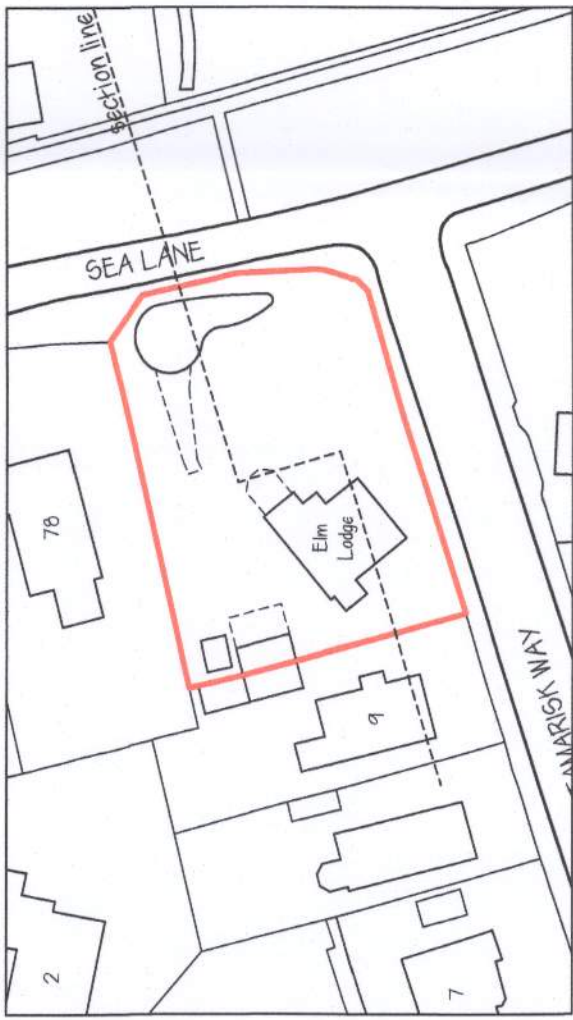

Contractor/Clients must verify all dimensions on site before setting out, commencing work or making any drawings. If in doubt, ask.

This drawing and design is copyright and should not be reproduced without consent.

© Copyright (Malcolm Jenkins Associates)

Notes

1. This drawing must be read in conjunction with all the relevant details for this project.
2. All work is to comply with the current requirements of the Building Regulations and allied legislation.
3. No work is to extend over adjoining properties without express instructions. Adjacent properties and boundaries are shown for reference only and are not to be relied on for information provided by client and Ordnance Survey.
4. All contractors/sub-contractors must ensure that they have the latest issue drawings and details before commencing work on site.
5. Figured dimensions take preference over scaled drawings. Large scale drawings take preference over smaller scale drawings.
6. All materials are to be used and installed in strict compliance with manufacturers recommendations.
7. Ordnance Survey map reproduced under Crown Copyright Licence No. 100005774

Scale: 1:100

0 1m 2m 3m 4m 5m 6m 7m 8m

REVISIONS	
A	DATE

MALCOLM JENKINS ASSOCIATES

CHARTERED ARCHITECTS

96-98 HIGH STREET, SHEPPERTON, MIDDLESEX

TEL: 01932 225344 ■ TW17 9BB ■ FAX: 01932 232441

info@malcomjenkins.co.uk

Client: **MR & MRS M JENKINS**


Job Title: **LAND ADJACENT TO:
ELM LODGE
TAMARISK WAY
FERRING
WORTHING
BN12 5ER**

Drawing Title: **EXISTING AND PROPOSED
SITE SECTIONS**



Scale: 1:100. AL AI

Date: **DECEMBER 2018** Drawn By: **KAJ.**

Drawing Number: **0906/05.** Revision:

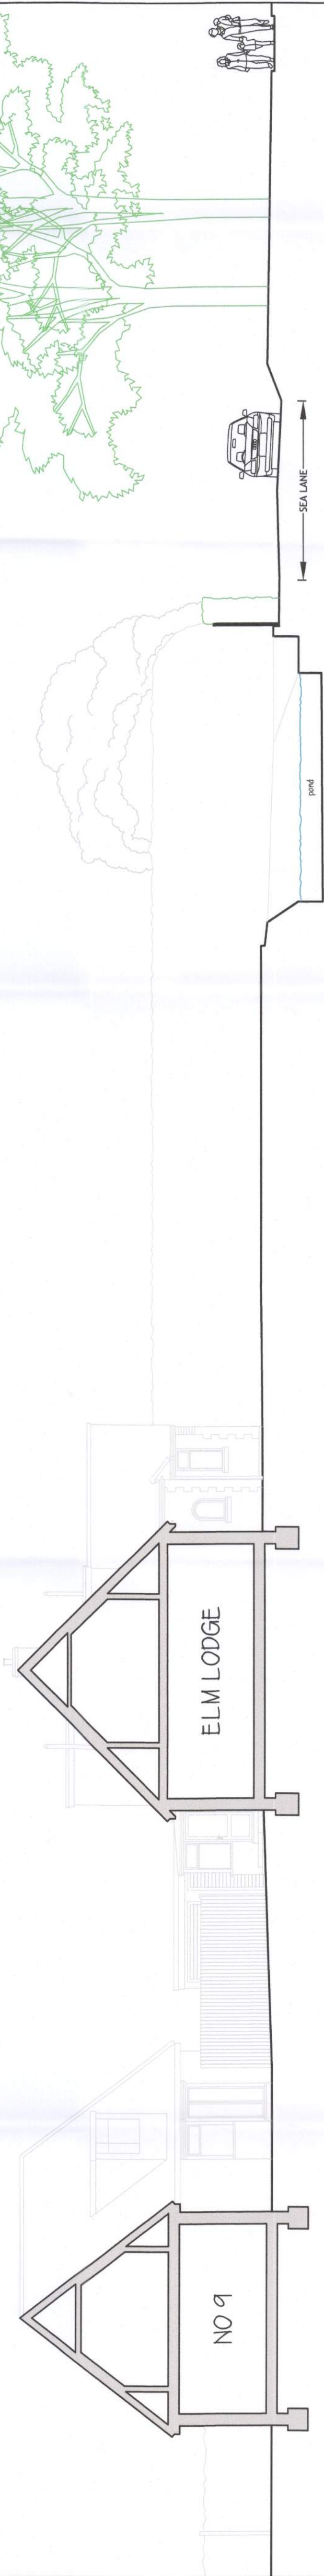

EXISTING SITE SECTION 1:100.

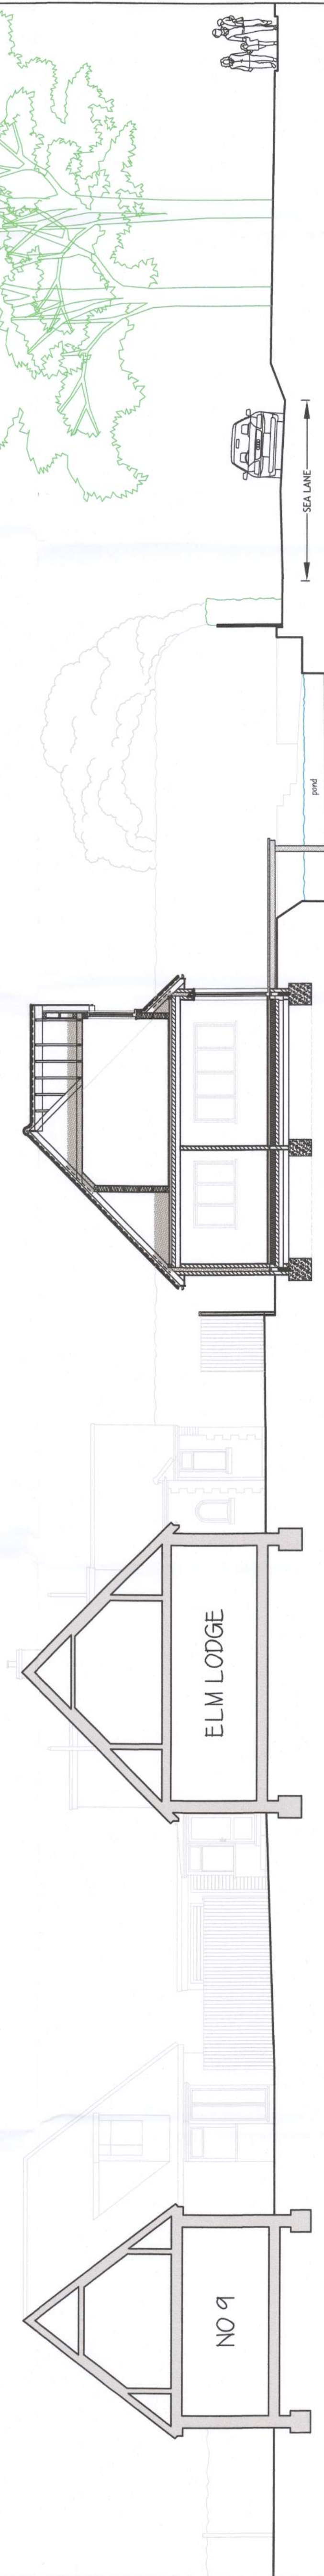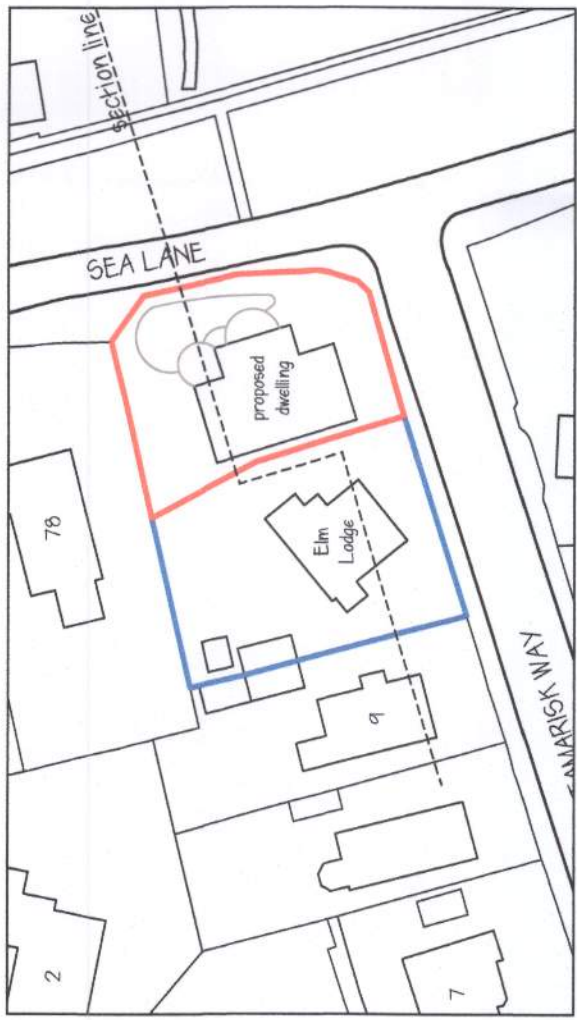

PROPOSED SITE SECTION 1:100.