



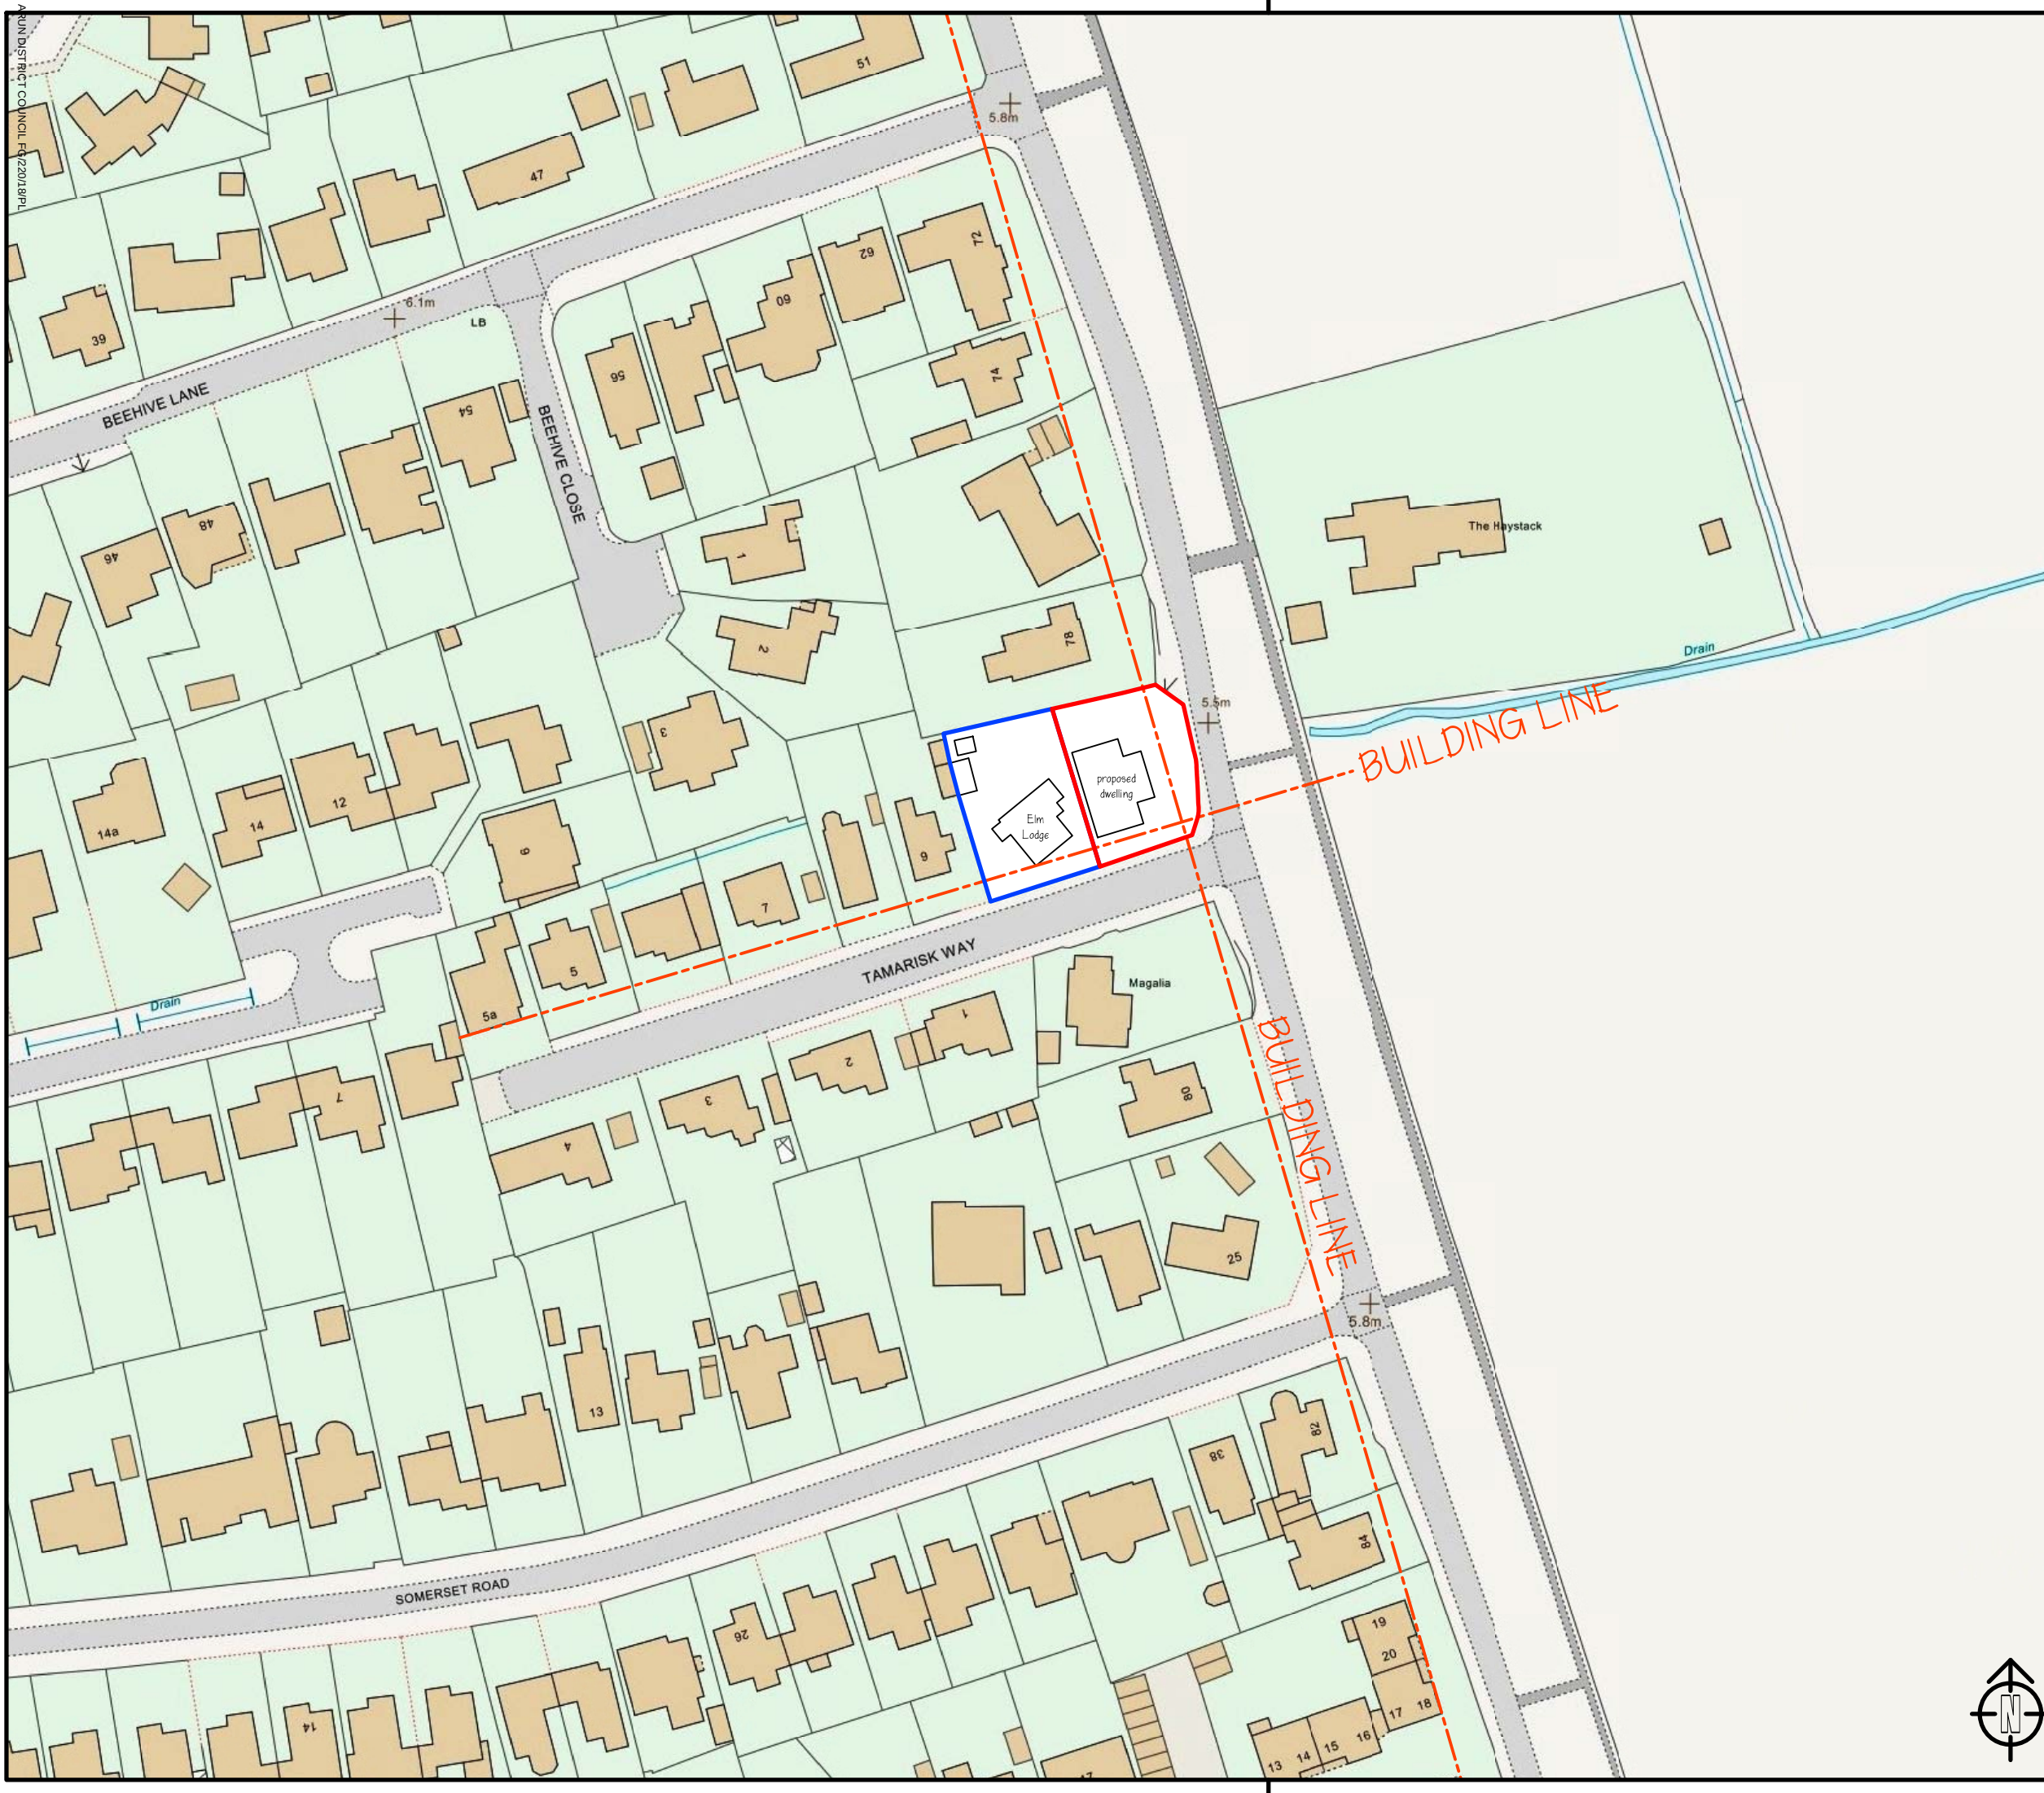

DO NOT SCALE from this drawing.
Contractor/Clients must verify all dimensions
on site before setting out, commencing work
or making any drawings. If in doubt, ask.

This drawing and design is copyright and
should not be reproduced without consent.

© Copyright (Malcolm Jenkins Associates)

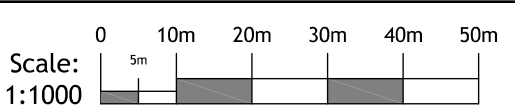

A	MARCH 2019	PROPOSED BOUNDARY & DWELLING RE-SITED
	DATE	REVISIONS

MALCOLM JENKINS ASSOCIATES



CHARTERED ARCHITECTS

96 - 98 HIGH STREET, SHEPPERTON, MIDDLESEX
TEL: 01932 225344 ■ TW17 9BB ■ FAX: 01932 232441
info@malcolmjenkins.co.uk

Client MR & MRS M JENKINS

Job Title
LAND ADJACENT TO:
ELM LODGE
TAMARISK WAY
FERRING
WORTHING
BN12 5ER

Drawing Title
PROPOSED LOCAL AREA
PLAN

Scale 1:1000. At A3

Date DECEMBER 2018 Drawn By KAJ.

Drawing Number 696/PLAP. Revision A

