


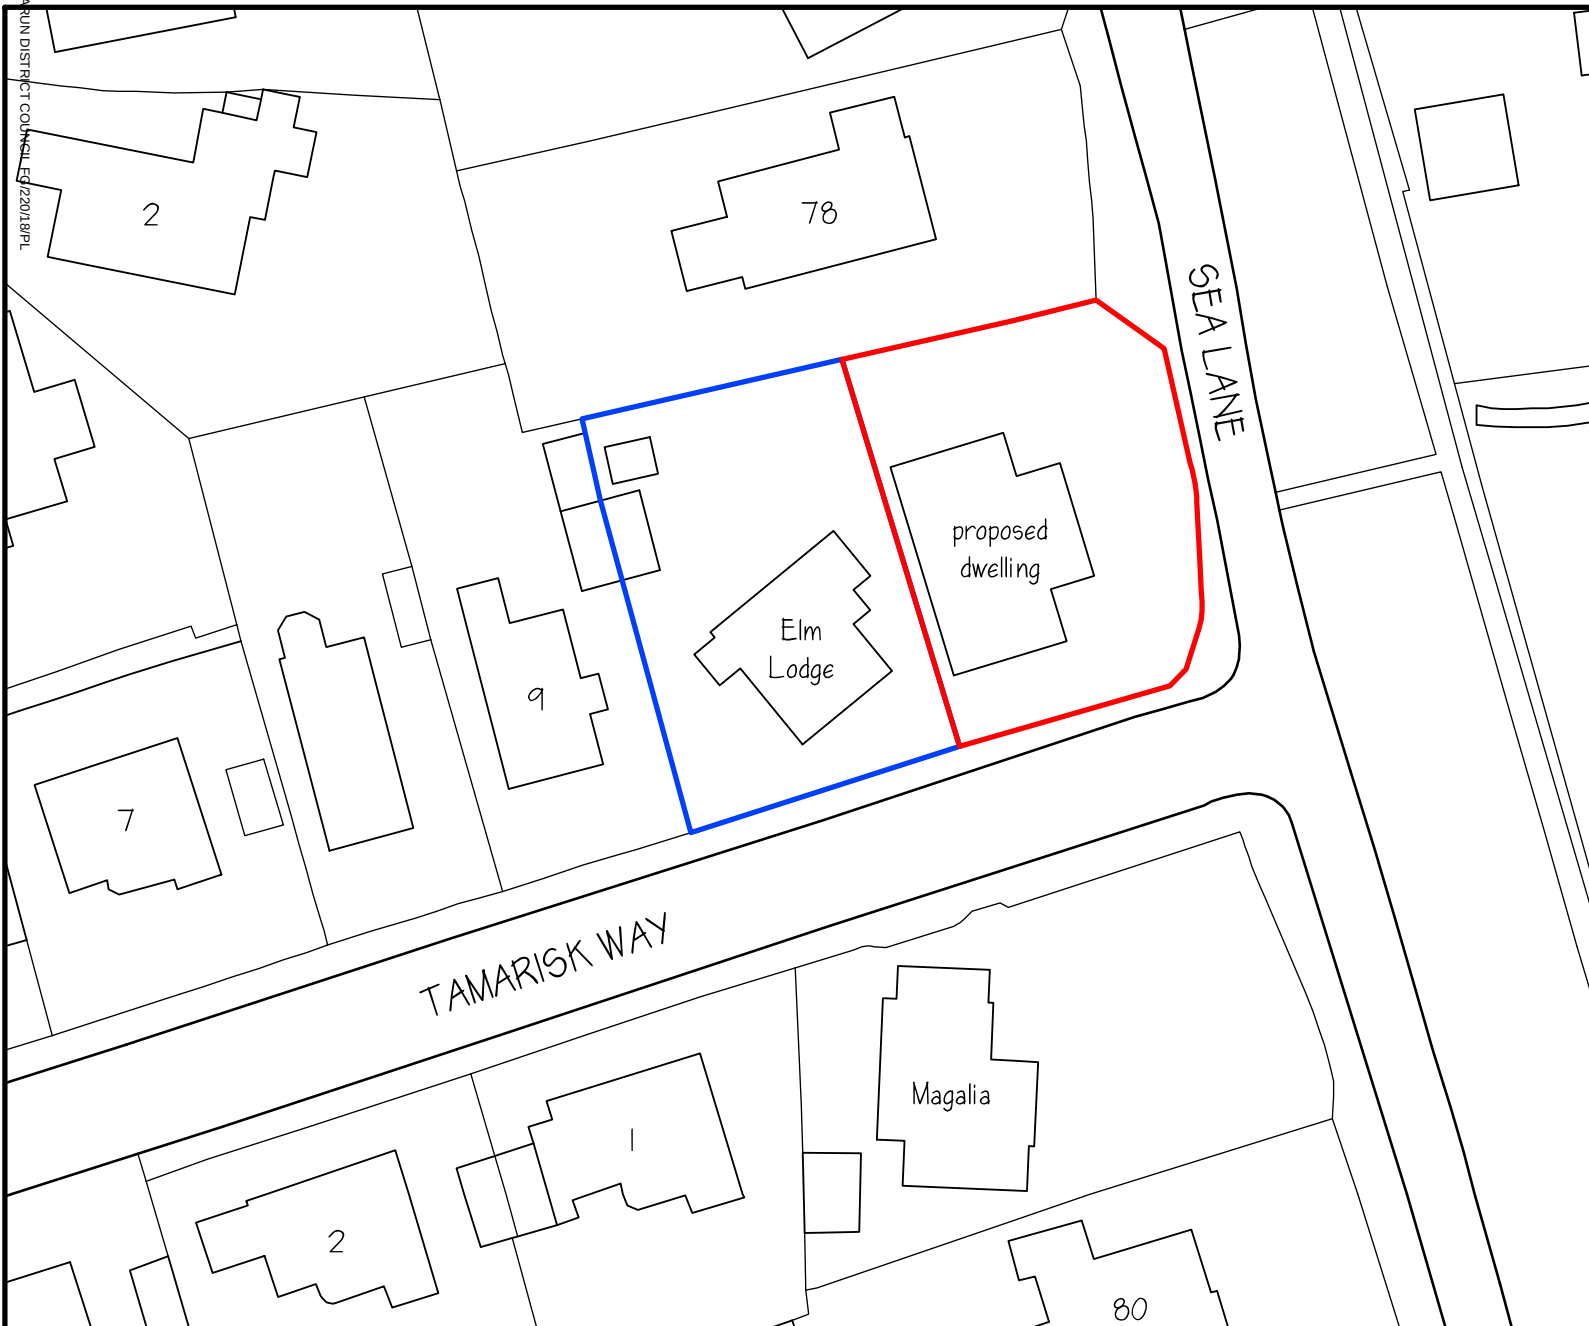

MALCOLM JENKINS ASSOCIATES

■ **CHARTERED ARCHITECTS** ■

96 - 98 HIGH STREET, SHEPPERTON, MIDDLESEX
 TEL: 01932 225344 ■ TW17 9BB ■ FAX: 01932 232441
 info@malcolmjenkins.co.uk

Client **MR & MRS JENKINS**

Job Title
**LAND ADJACENT TO:
 ELM LODGE
 TAMARISK WAY
 FERRING
 WORTHING
 BN12 5ER**

Drawing Title
PROPOSED BLOCK PLAN

Scale **1:500.** At **A4**

Date **DECEMBER 2018** Drawn By **KAJ.**

Drawing Number	Revision
696/PRO.	A

Ordnance Survey © Crown Copyright 2018. All rights reserved. Licence number 100005774

PROPOSED BLOCK PLAN 1:500.



Scale:
1:500

