
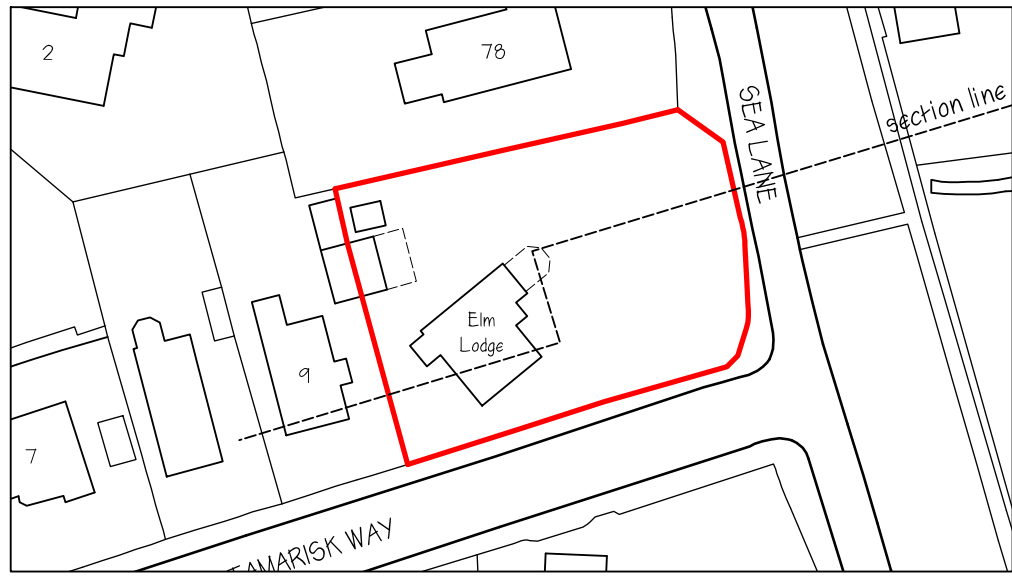
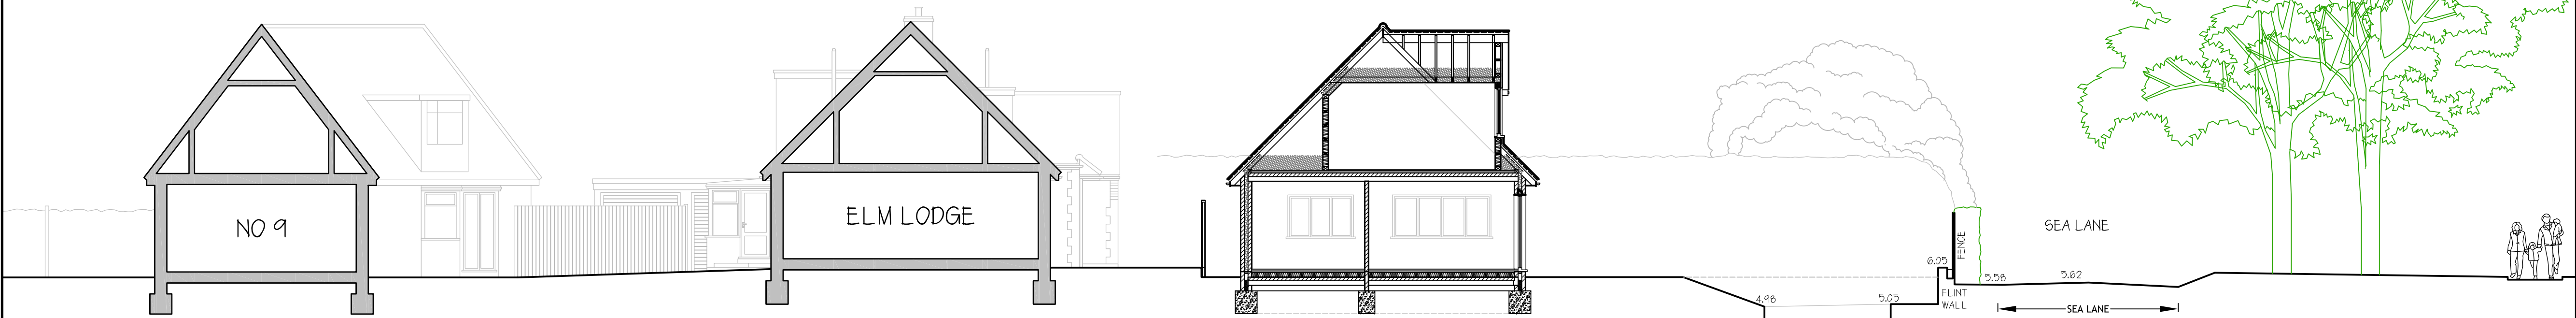


EXISTING SITE SECTION 1:100.

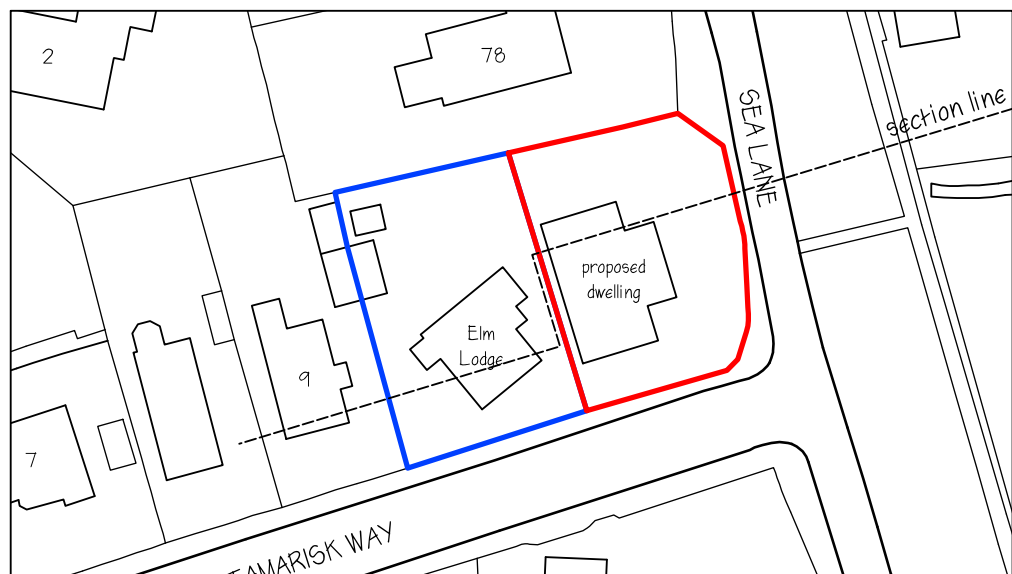

PROPOSED SITE SECTION 1:100.


Contractor/Clients must verify all dimensions on site before setting out, commencing work or making any drawings. If in doubt, ask.

This drawing and design is copyright and should not be reproduced without consent.

© Copyright (Malcolm Jenkins Associates)

Notes

1. This drawing must be read in conjunction with all the relevant details for this project.
2. All work is to comply with the current requirements of the Building Regulations and allied legislation.
3. No work is to extend over adjoining properties without express instructions. Adjacent properties and boundaries are shown for indicative illustrative purposes only based on information provided by client and Ordnance Survey.
4. All contractors/sub-contractors must ensure that they have the latest issue drawings and details before commencing work on site.
5. Figured dimensions take preference over scaled drawings. Large scale drawings take preference over smaller scale drawings.
6. All materials are to be used and installed in strict compliance with manufacturers recommendations.
7. Ordnance Survey map reproduced under Crown Copyright Licence No. 100005774

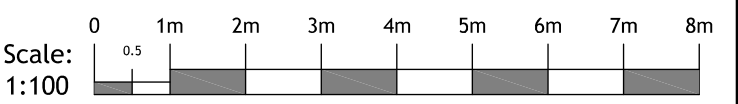

A	MARCH 2019	POND INFO UPDATED AND DWELLING REPOSITIONED
	DATE	REVISIONS



Client MR & MRS M JENKINS

Job Title LAND ADJACENT TO:
ELM LODGE
TAMARISK WAY
FERRING
WORTHING
BN12 5ER

Drawing Title EXISTING AND PROPOSED
SITE SECTIONS

Scale 1:100. At A1

Date DECEMBER 2018 Drawn By KAJ.

Drawing Number 696/05. Revision A