





Side (North) Elevation



Side (South) Elevation

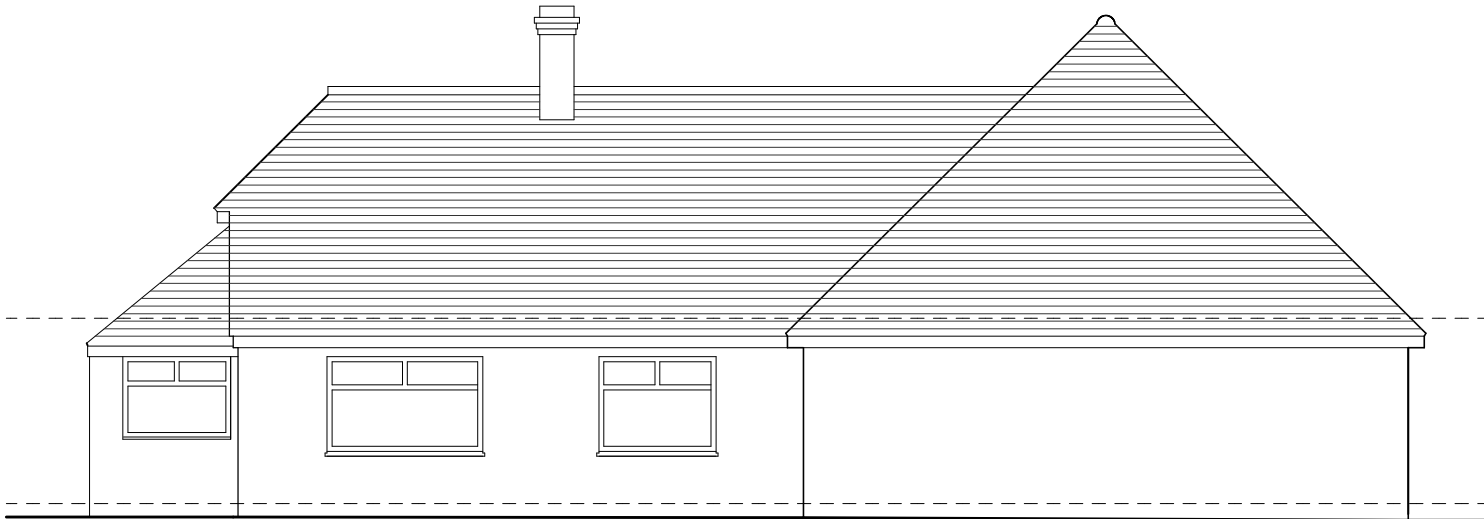

Front (East) Elevation to Ocean Drive

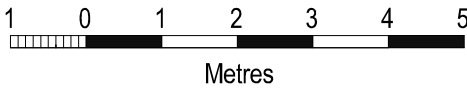

Rear (West) Elevation

Revisions			
PROJECT			

52 Ocean Drive
Ferring

DRAWING			
---------	--	--	--

Elevations
as Existing

SCALE	DATE	DRG No
1:100@A3	Aug 2021	2111/SR03

Glenn Curran MCIAT

ARCHITECTURAL DESIGN + TECHNOLOGY
THE STUDIO 19 UPPER WEST DRIVE FERRING WEST SUSSEX BN12 5RG
T 01903 248787 M 07505 306875 E INFO@GLENNCURRAN.CO.UK