


GROUND FLOOR PLAN 1:50 @ A3

metres 0 1 2 3 4 5m

Wayne Gander MCIAT
Architectural Technologist
98 Durrington Lane
Worthing
West Sussex BN13 2RQ
Tel. 01903 694817

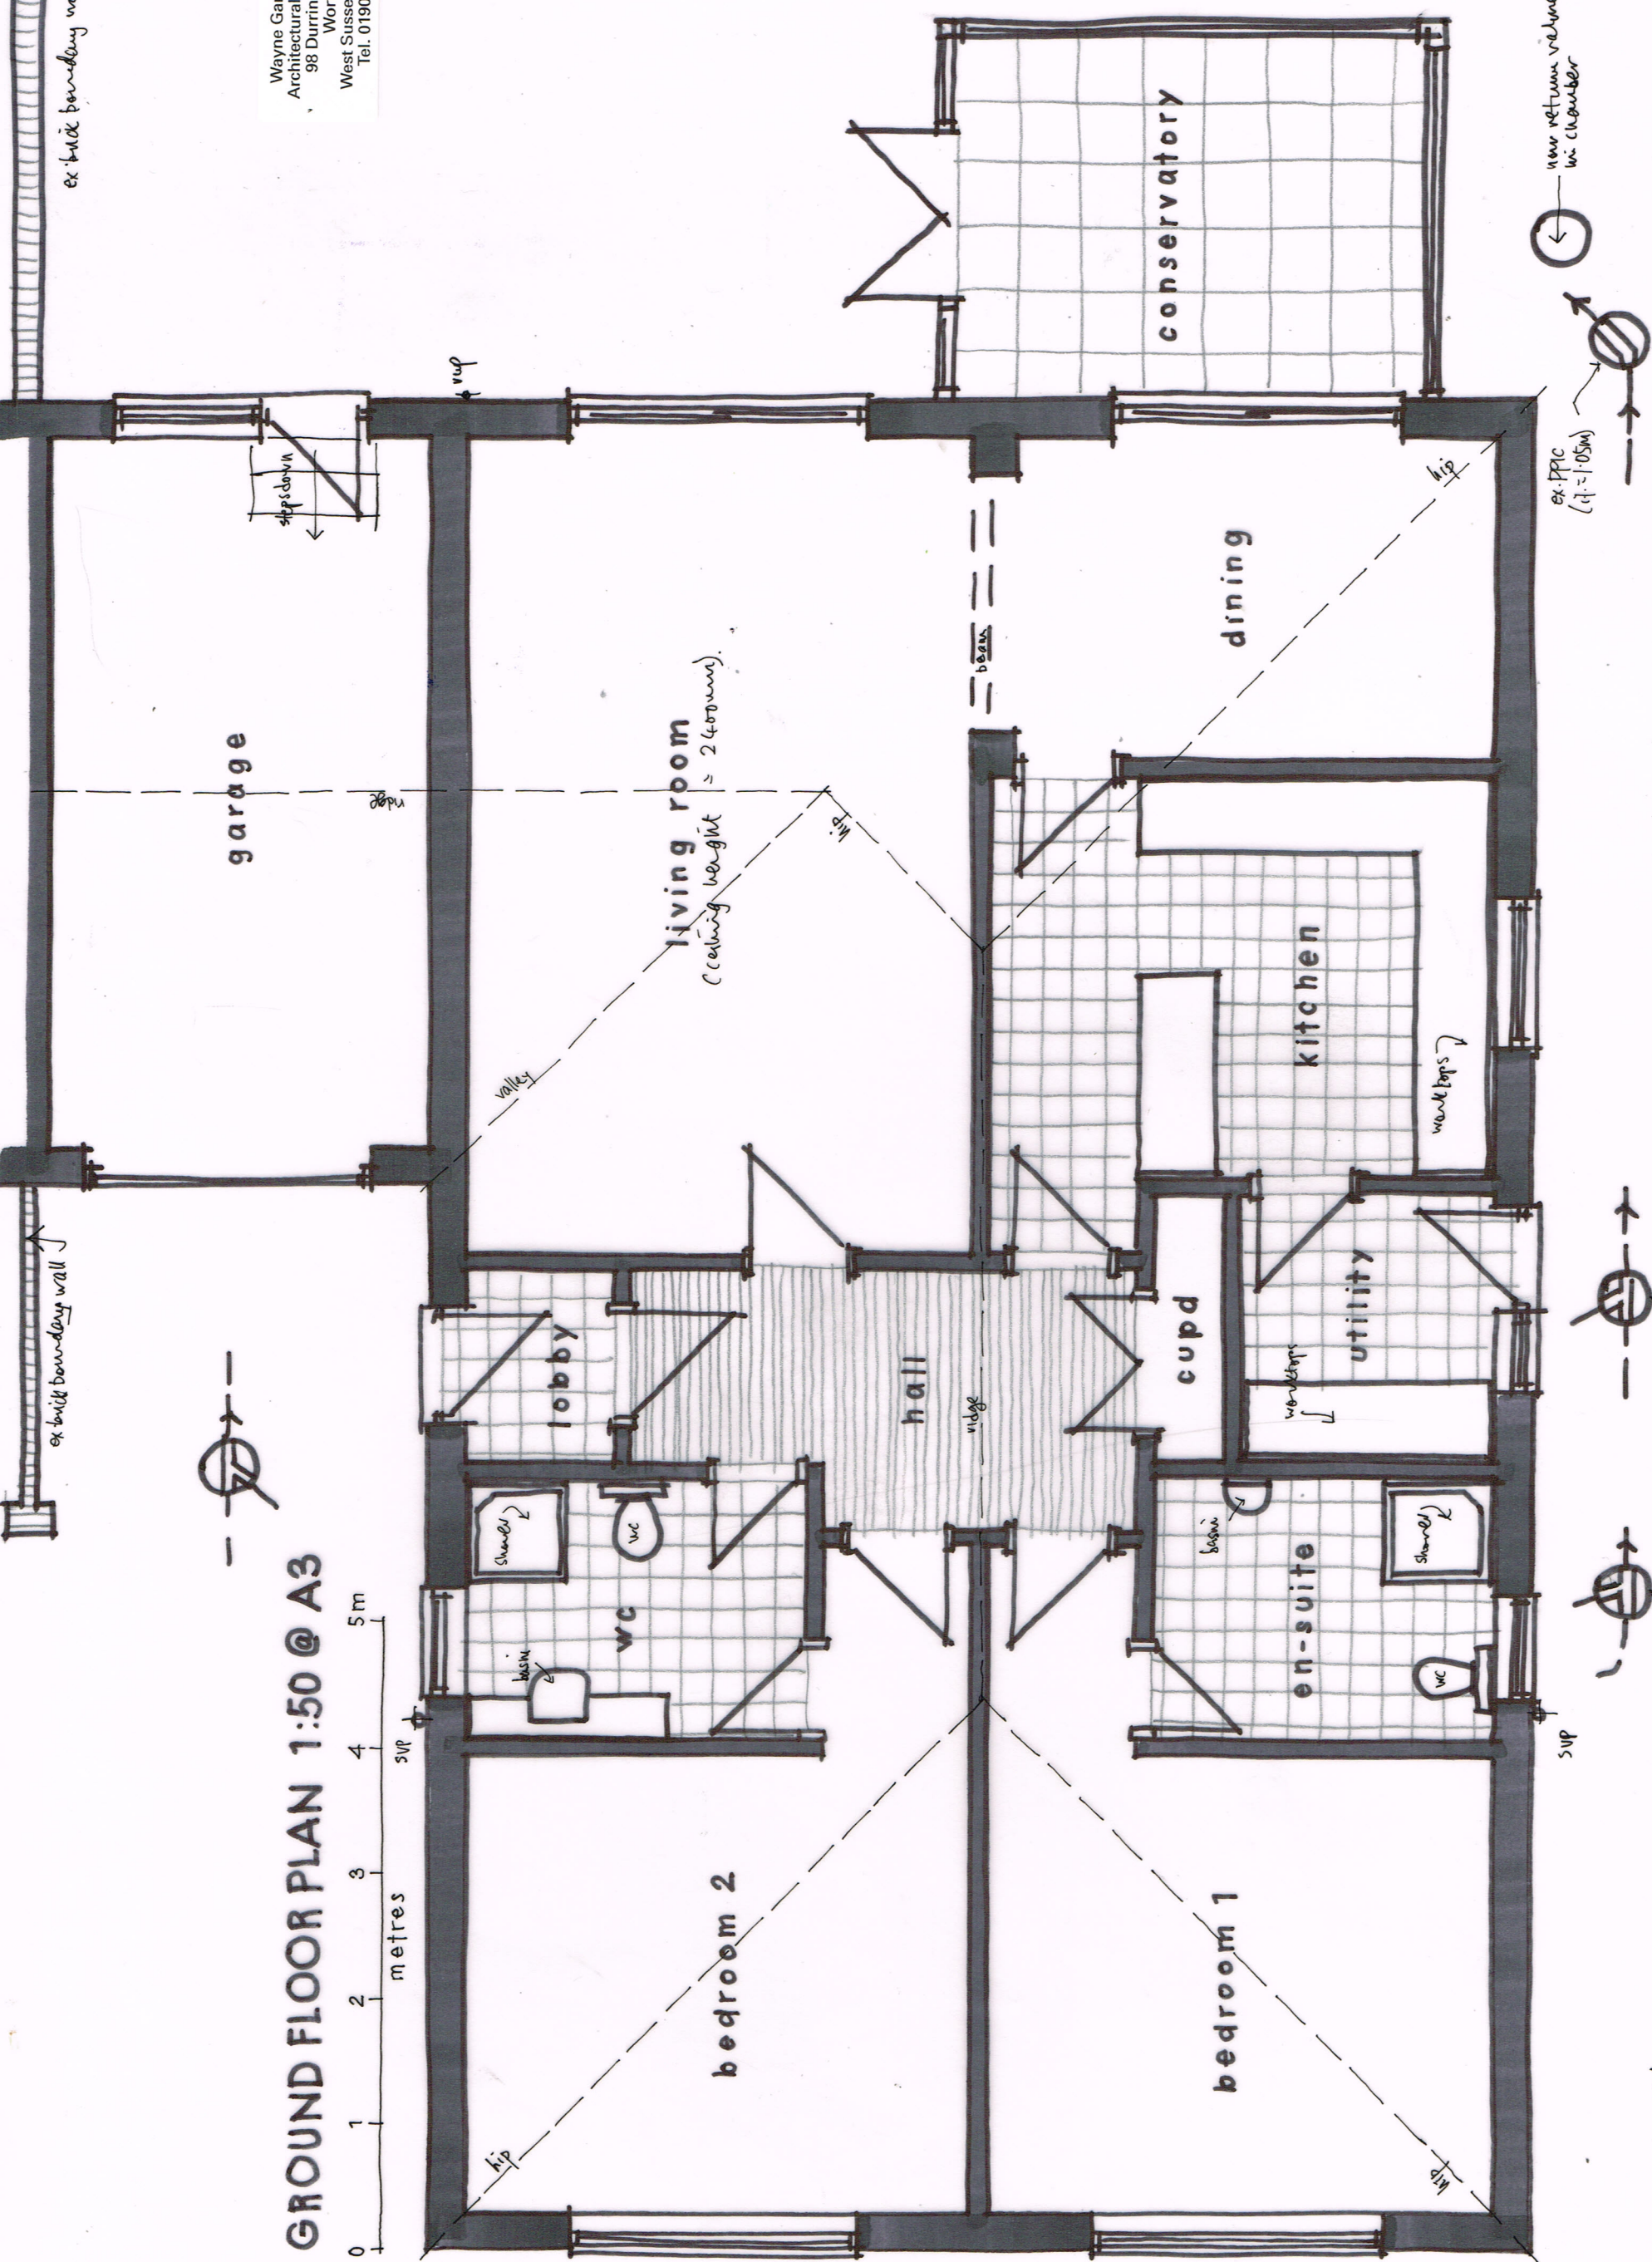

25a FOAM COURT WAY, FERRING

Existing details 01

Nov 2018