



PROPOSED ELEVATIONS 1:100@ A2


0 1 2 3 4 5m
metres

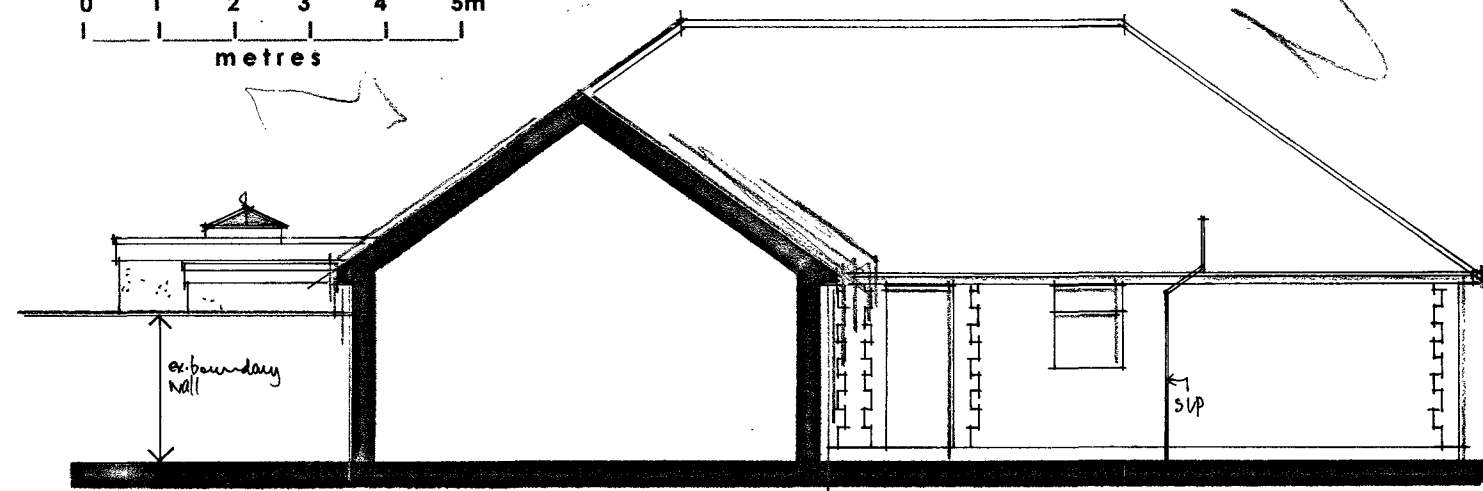

SIDE


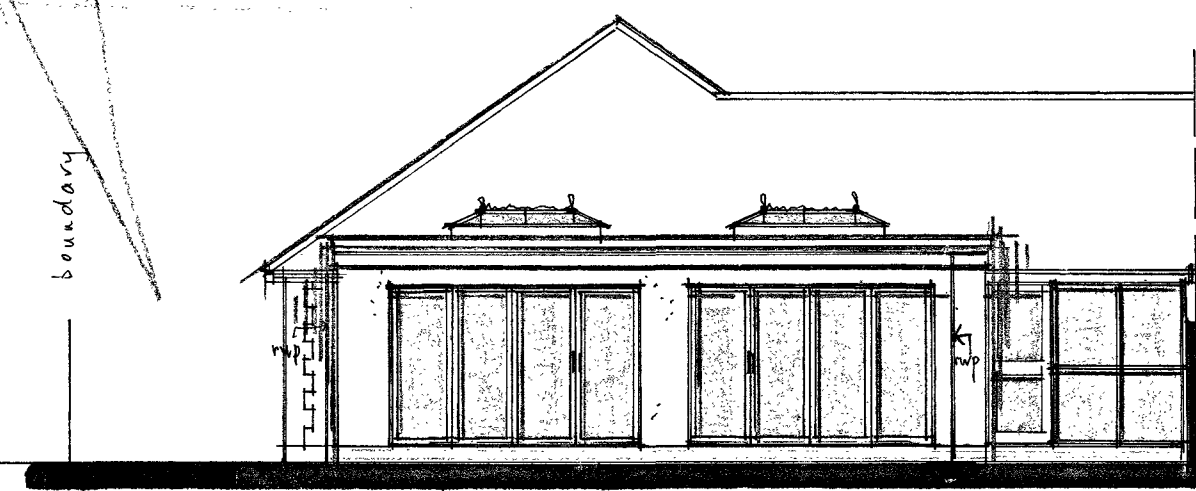


REAR

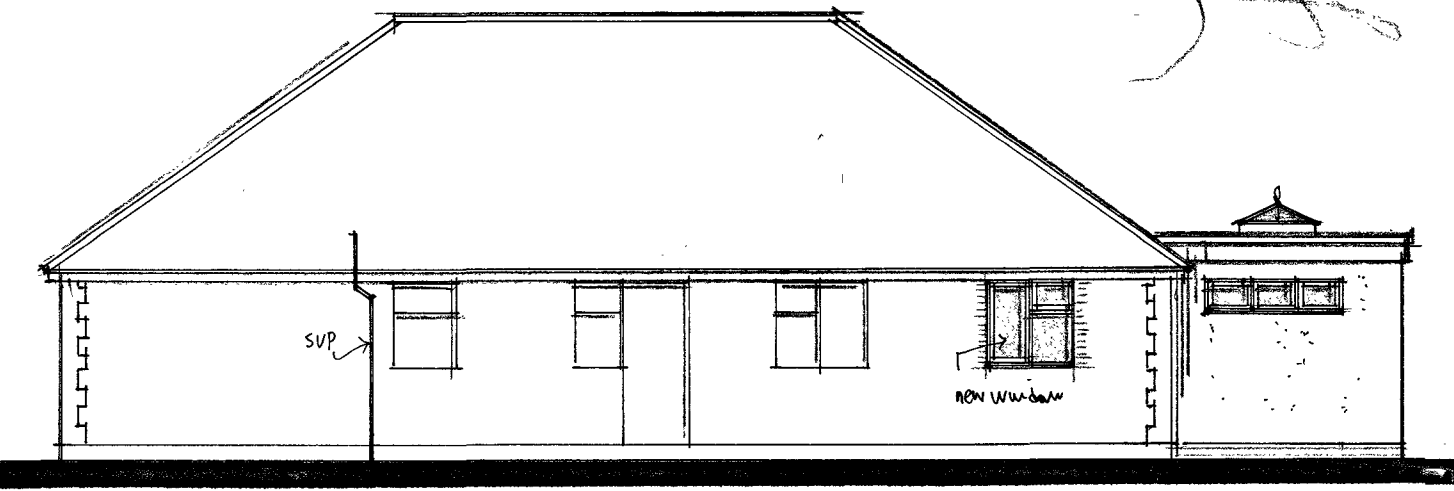

SIDE (n)

THIS DRAWING TO BE READ IN CONJUNCTION WITH
STRUCTURAL ENGINEERS DETAILS & CALCULATIONS

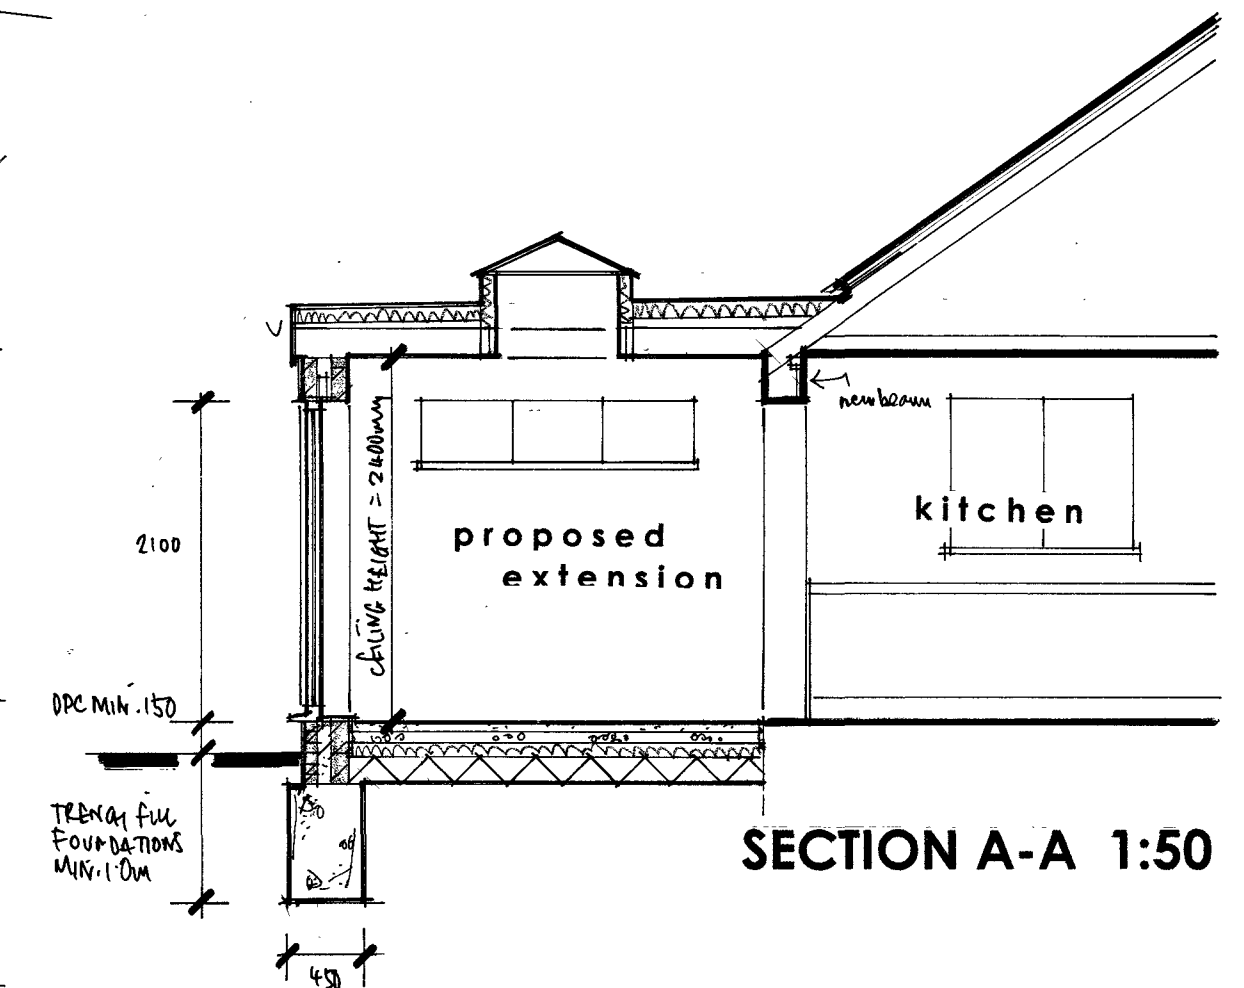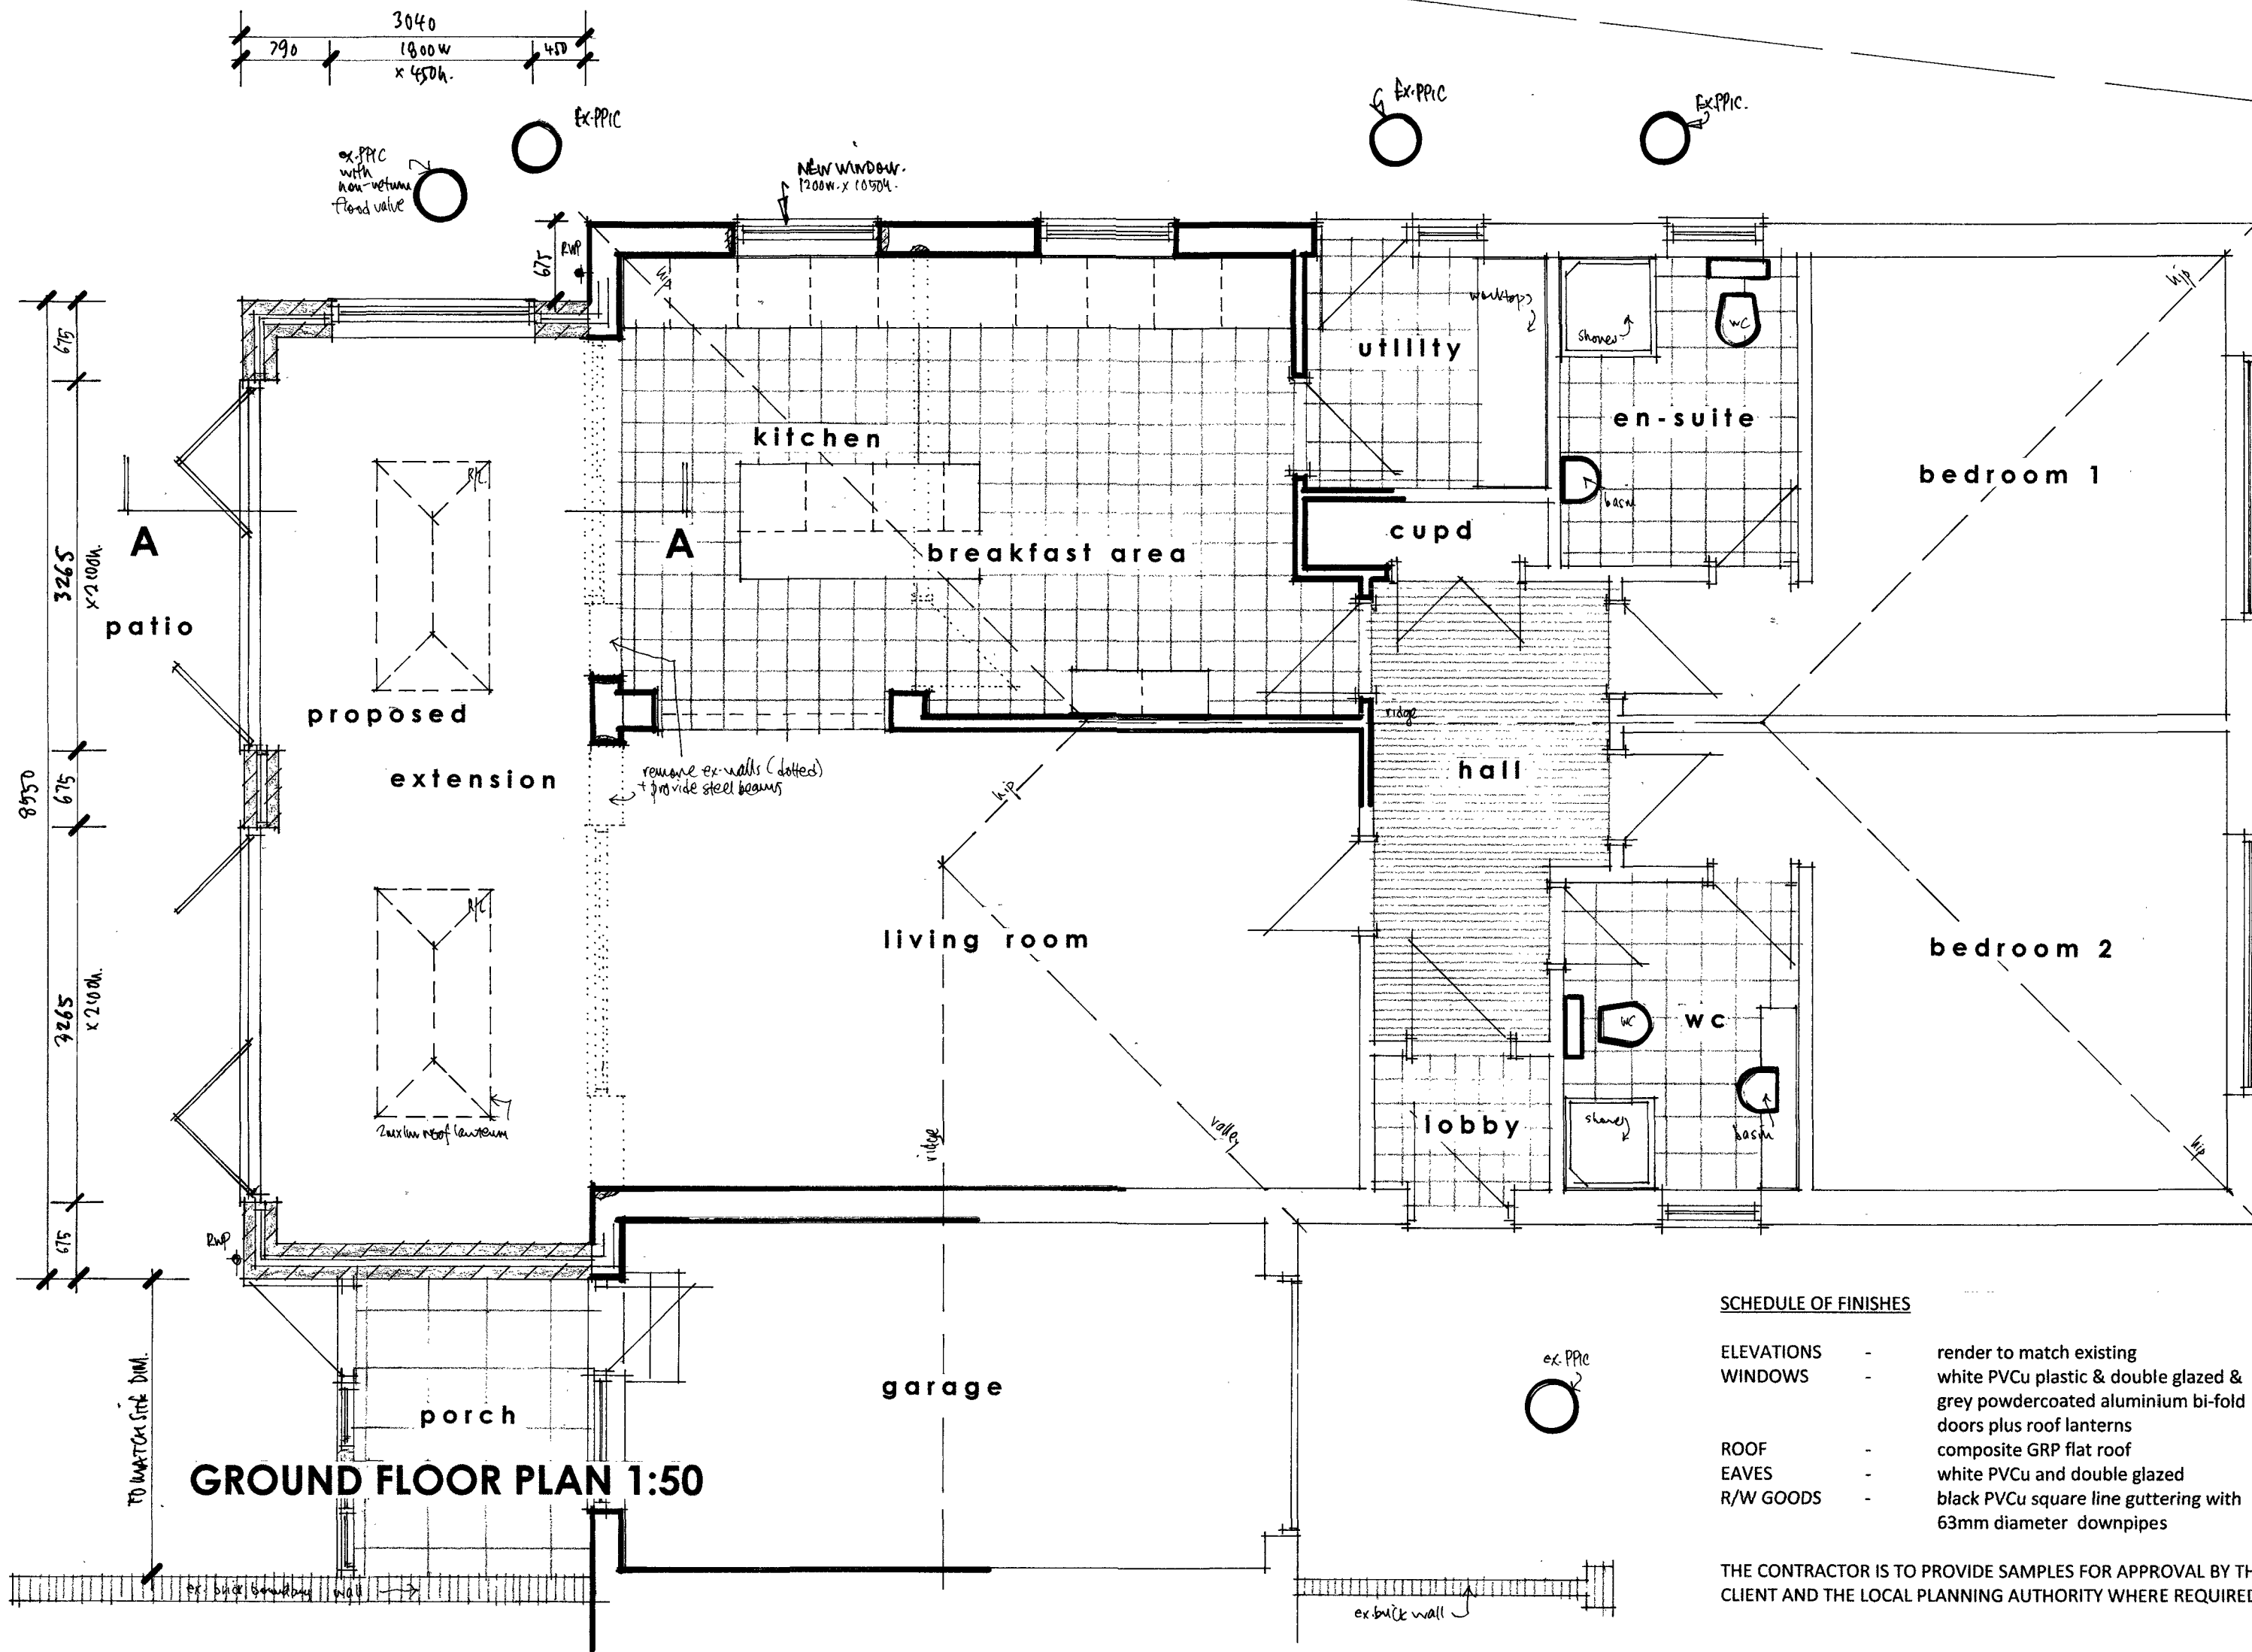

SECTION A-A 1:50

SCHEDULE OF FINISHES

ELEVATIONS	-	render to match existing
WINDOWS	-	white PVCu plastic & double glazed & grey powdercoated aluminium bi-fold doors plus roof lanterns
ROOF	-	composite GRP flat roof
EAVES	-	white PVCu and double glazed
R/W GOODS	-	black PVCu square line guttering with 63mm diameter downpipes

THE CONTRACTOR IS TO PROVIDE SAMPLES FOR APPROVAL BY THE CLIENT AND THE LOCAL PLANNING AUTHORITY WHERE REQUIRED.

Figured dimensions to take precedence over scaled dimensions. The contractor is to verify all dimensions on site before commencing any works.

Any discrepancies whatsoever to be brought to the attention of the client immediately.

The copyright of this drawing is reserved and the drawing must not be disclosed without authority.

Project

25a FOAM COURT WAY, FERRING
Proposed single storey rear extension

Client
Mr & Mrs Piddock

Drawing no. **FR/FCW/01**

Scale **AS SHOWN** Date **Nov 2018**

Drawn By **WG**

WAYNE GANDER MCIAT
Chartered Architectural Technologist
98 Durrington Lane
WORTHING
West Sussex
BN13 2RQ
Tel/Fax 01903 694817
Email - waynegander08@gmail.com

Revisions A - rear plot & porch amended 2/12/18