This drawing is the copyright of HNW Architects Ltd.
All dimensions must be verified on site prior to construction.
Do not scale this drawing except for Planning Application purposes.
Ordnance Survey Licence No. 100000200

Rev	Amendments	By	Chkd	Date
A	PLANNING ISSUE	RPN	SD	28/02/18

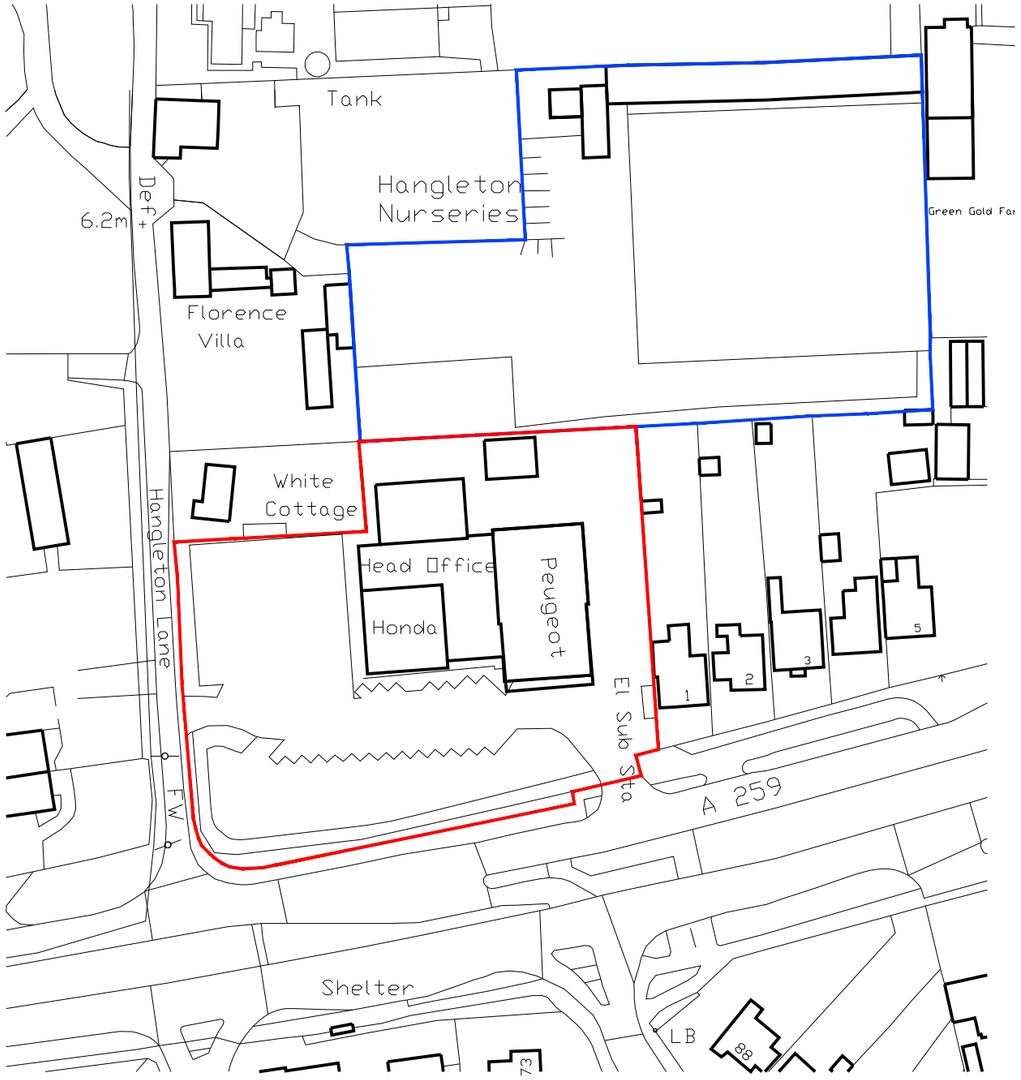

Application boundary

Land also under applicant ownership

N

0m 6.25m 12.5m 31.25m 62.5m

Scale 1:1250

NOTES:

- Site information based on OS map data.

hnw architects

HNW Architects, 61 North Street, Chichester, West Sussex, PO19 1NB
Telephone: 01243 533300 E-mail: hnw@hnw.co.uk www.hnw.co.uk

Project

YEOMANS LIMITED
WORTHING
HONDA / OFFICE / PEUGEOT

Drawing Title

SITE LOCATION PLAN

Drawing Status		Project No.
PLANNING		17036
Scale	Revision	
A3 - 1:1250	A	
Drawn By	Checked By	Date
RW	SD	NOV 17

Drawing Name

P001

HNW Architects Ltd - Registered No. 3589904 TD 300317