




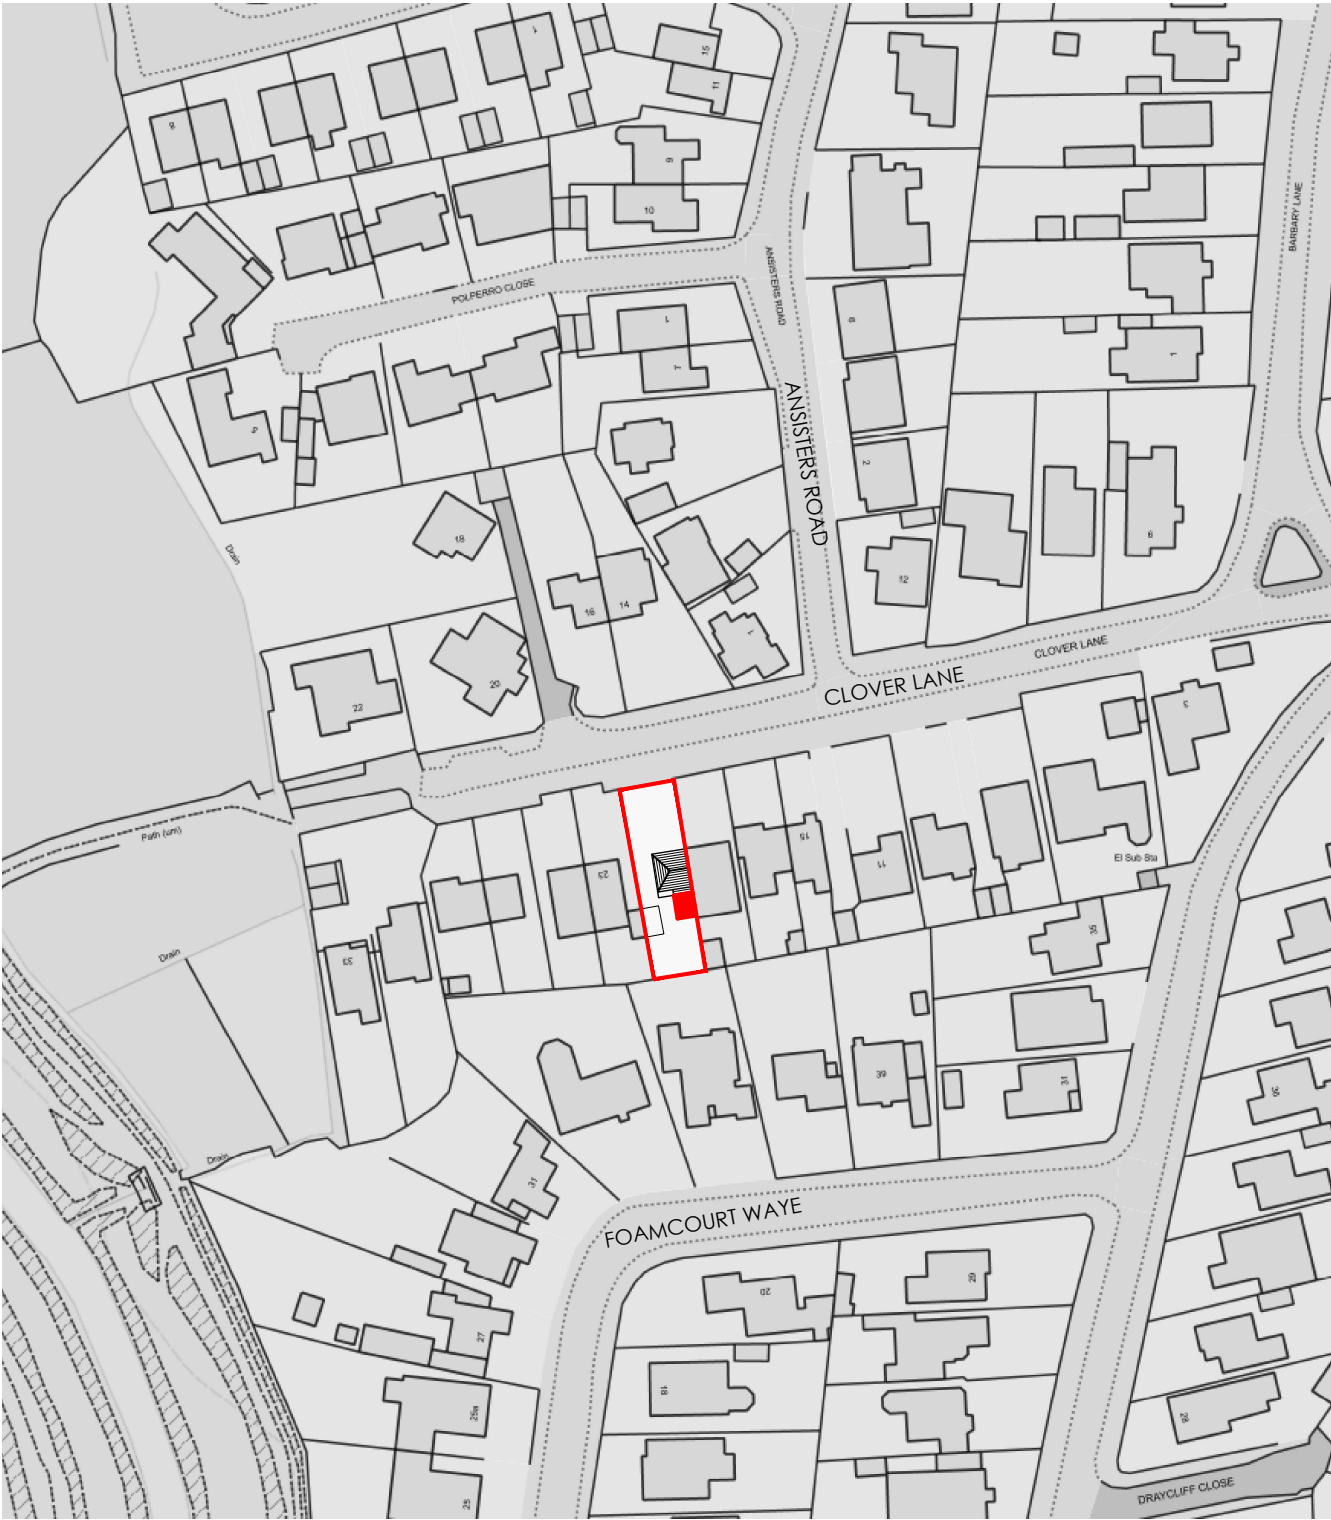

LOCATION PLAN
21 CLOVER LANE, FERRING
SCALE 1:1250

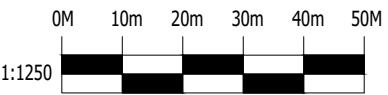

BLOCK PLAN
21 CLOVER LANE, FERRING
SCALE 1:500

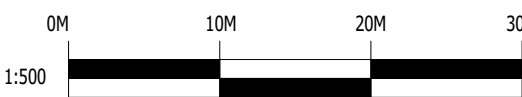

THIS DRAWING IS THE PROPERTY OF FREE SPACE AND MUST NOT BE DIVULGED TO ANYONE, COPIED OR REPRODUCED, OR USED FOR MARKETING, ADVERTISING OR PROMOTION WITHOUT THE EXPRESS PERMISSION OF FREE SPACE.

ALL DIMENSIONS ARE TO BE CHECKED ON SITE AND NOT SCALED FROM THIS DRAWING. CONTRACTORS MUST VERIFY ALL DIMENSIONS ON SITE BEFORE SETTING OUT, COMMENCING WORK OR PREPARING SHOP DRAWINGS. ANY DISCREPANCIES ON THIS DRAWING TO BE REPORTED IMMEDIATELY FOR CLARIFICATION.

A	MEASUREMENTS ADDED	09.01.19
Rev	Description	Date
Client JANE MARQUIS		
Job title HOME ALTERATIONS & CONSERVATORY 21 CLOVER LANE, FERRING, BN12 5LZ		
Drawing title SITE LOCATION & BLOCK PLAN		
Scale 1:500/1:1250@A3	Date 04-01-19	Drawn CM
 Matthews Architectural Practice Ltd		Website - mapltd.design Facebook - @mapltd.design Email - craig@mapltd.design
Drawing No 0016-001A		