
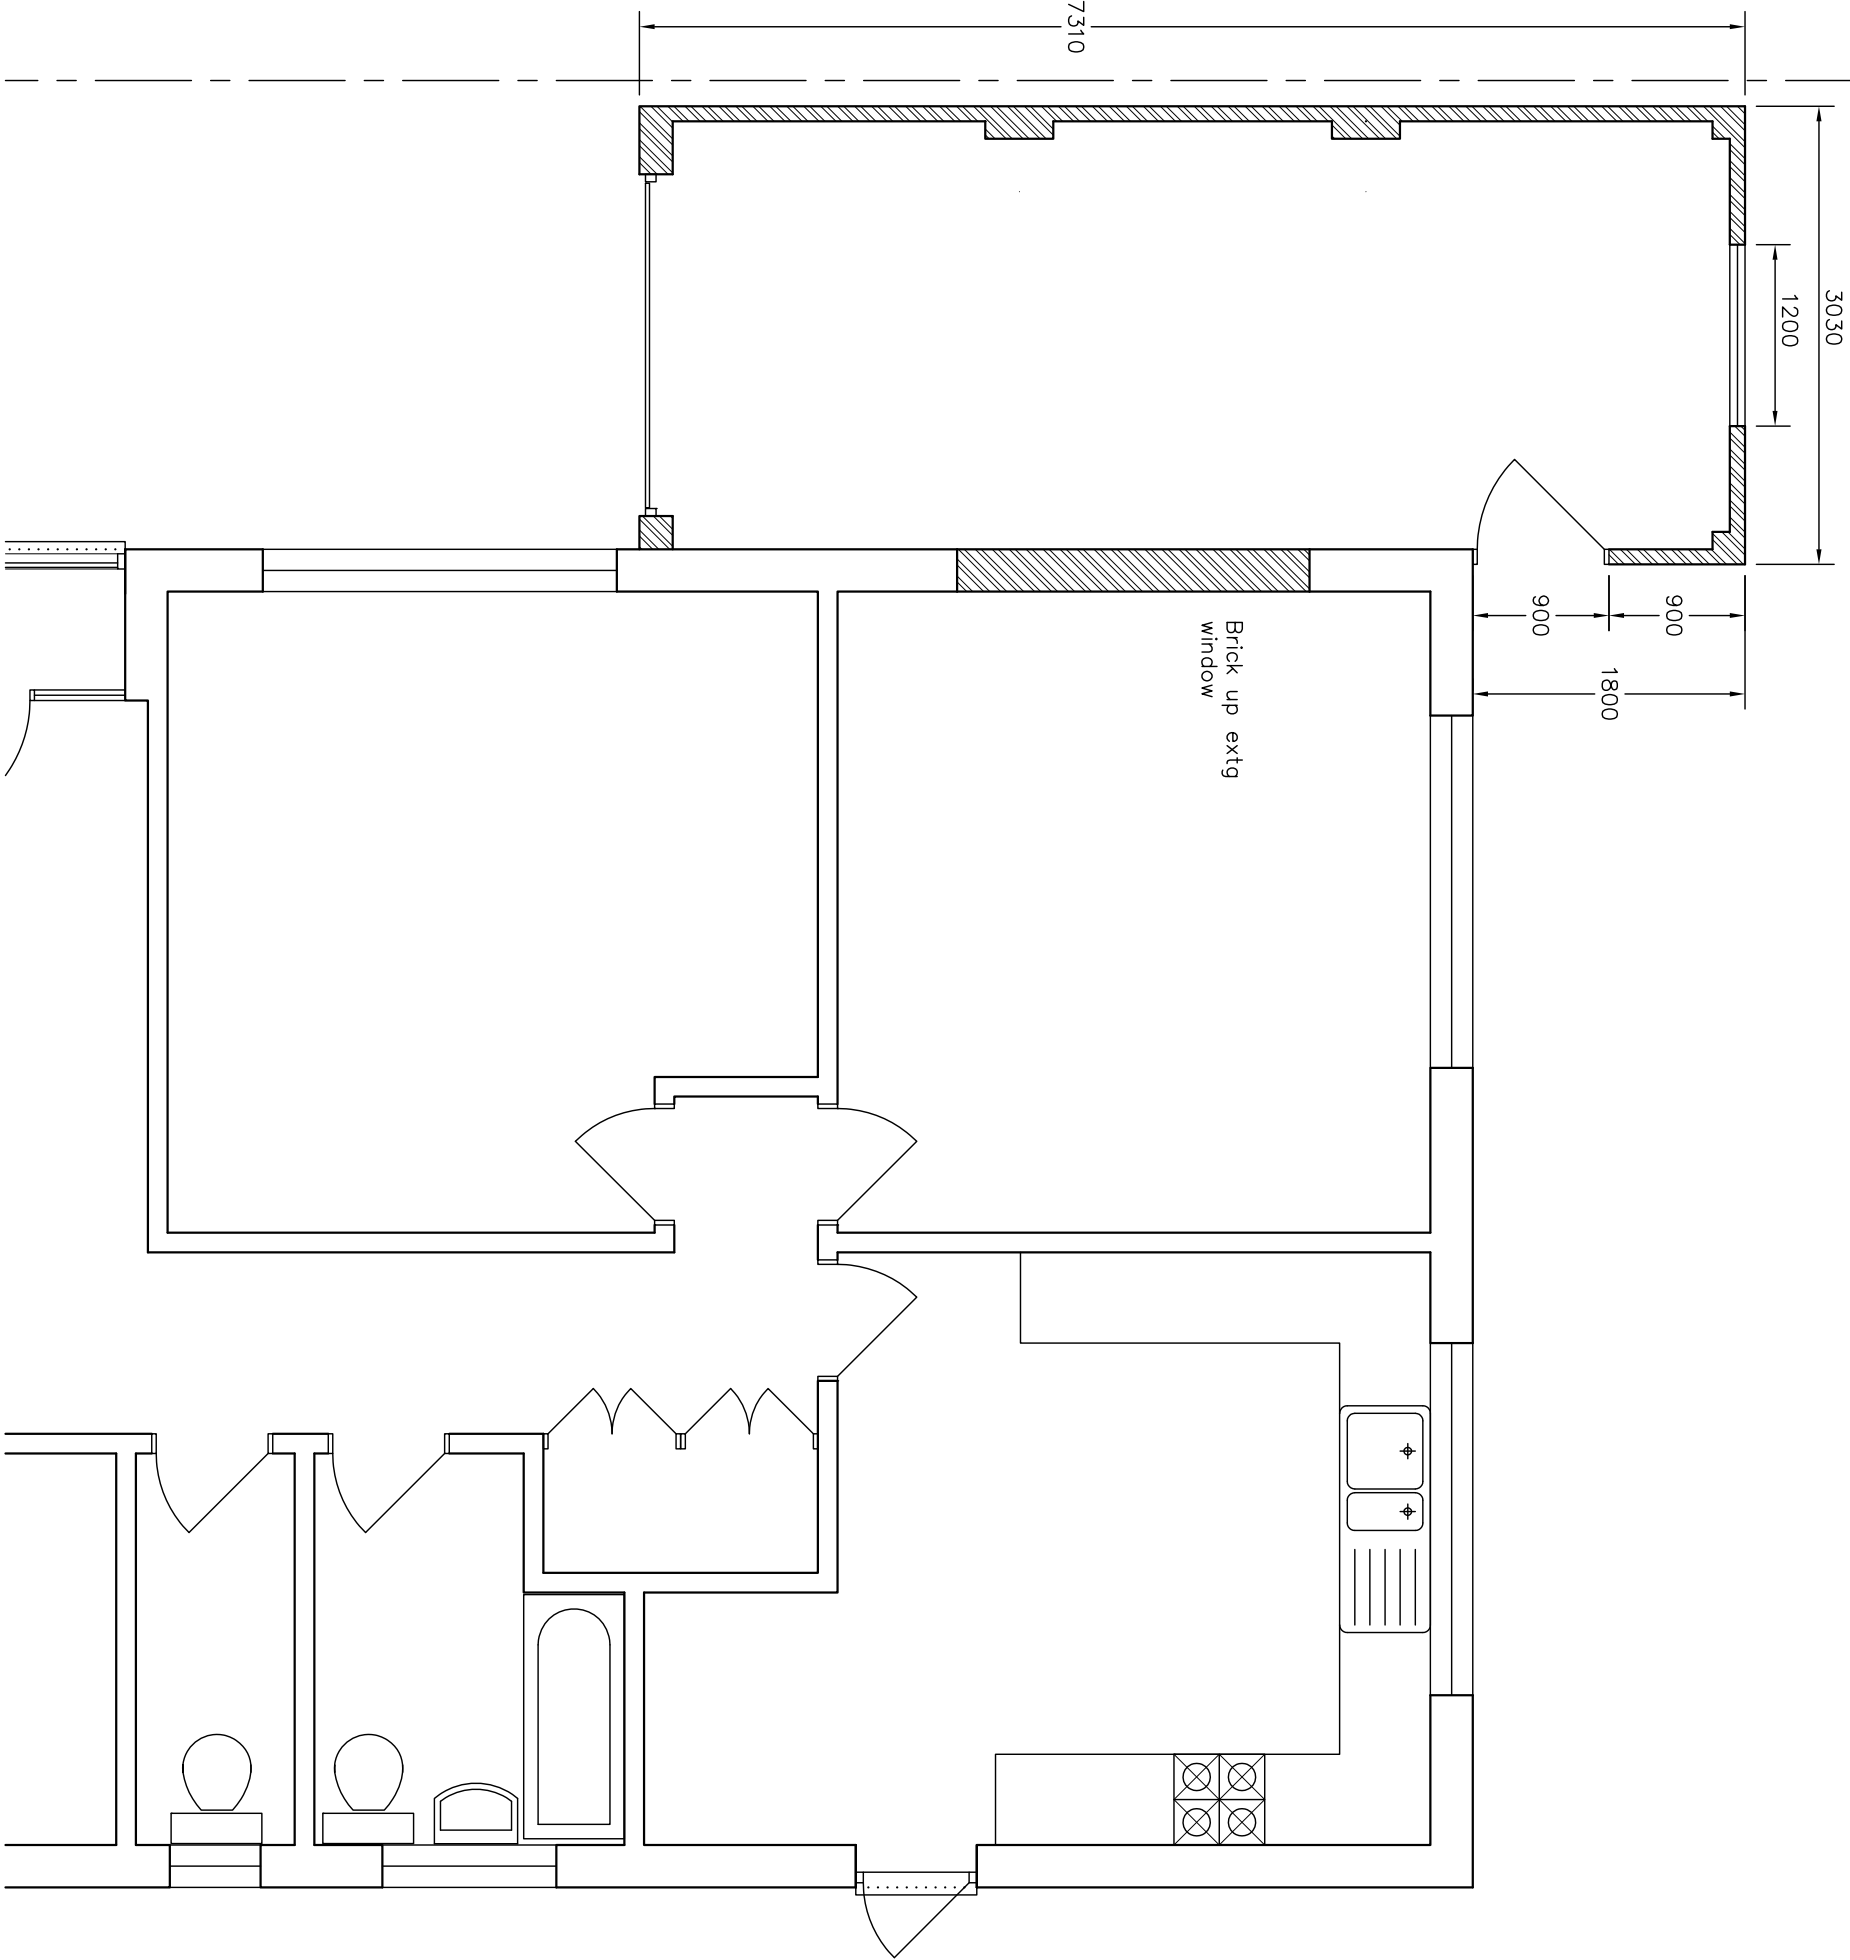


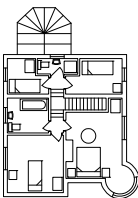

Amendments: –

Bryceson Shaw Associates <i>Surveyors and Designers</i> 2 Wellesley Court, Fitzalan Road, Littlehampton, West Sussex BN17 5JW Tel. & Fax 01903 734381 Mobile: 07889 651301 E-mail: brycesonshaw@btinternet.com		
Project: Proposed garage; 9 Beehive Lane, Ferring BN12 5NN		
Drawing: Plan		
For: Mr. & Mrs. Parrott		
Drawn: PKS	Date: February 2011	
Scales: 1:50	No: 1102/01/04	
To scale when printed on A3		