
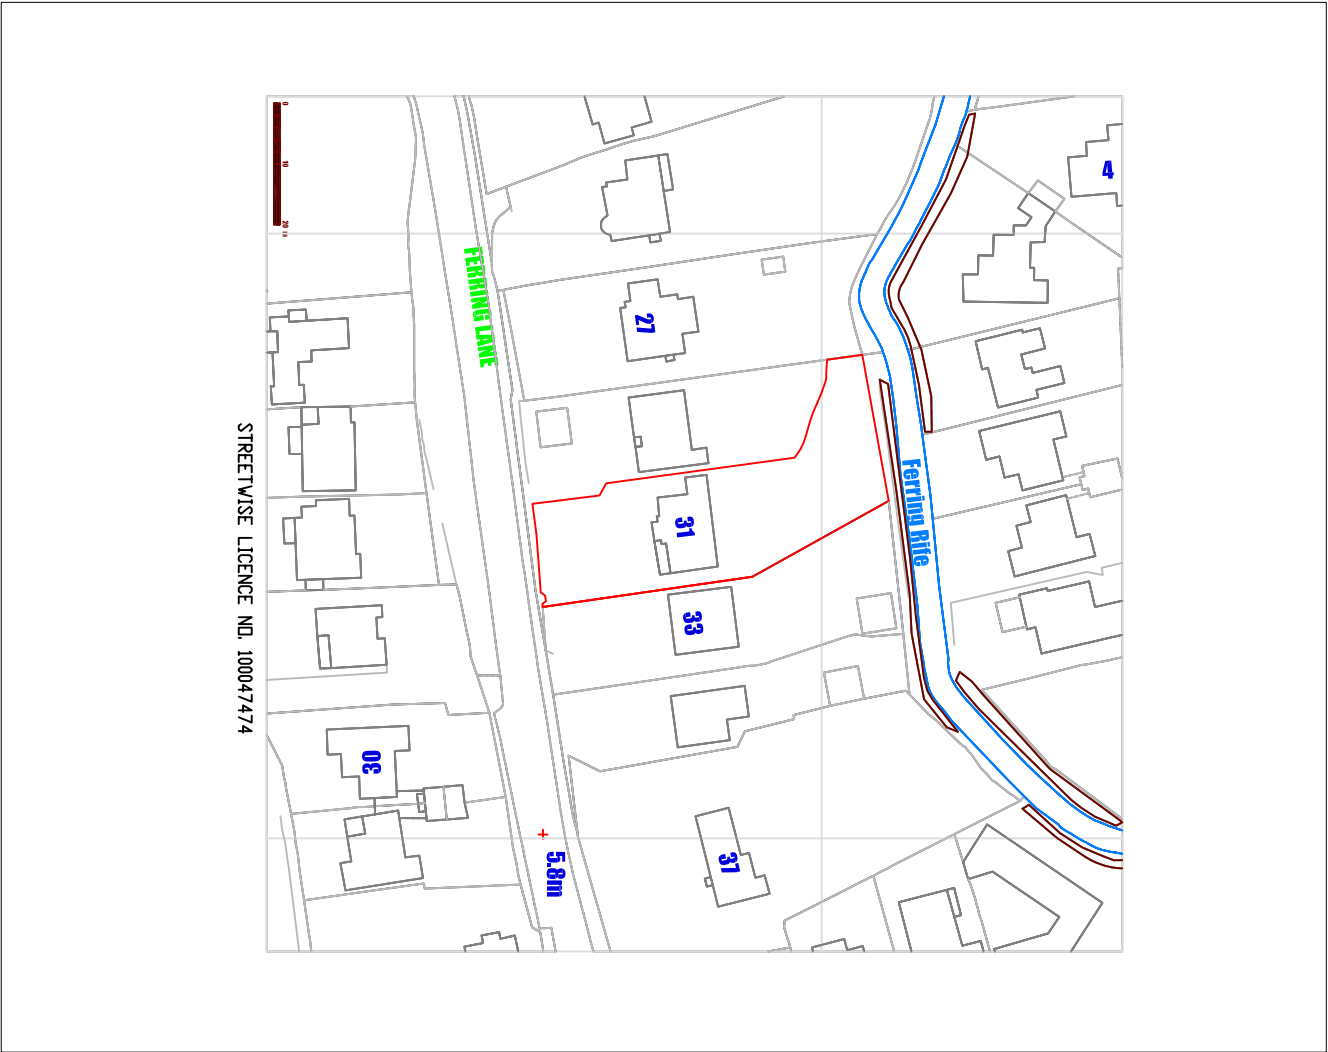
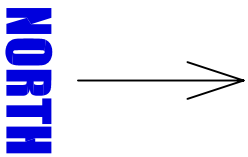


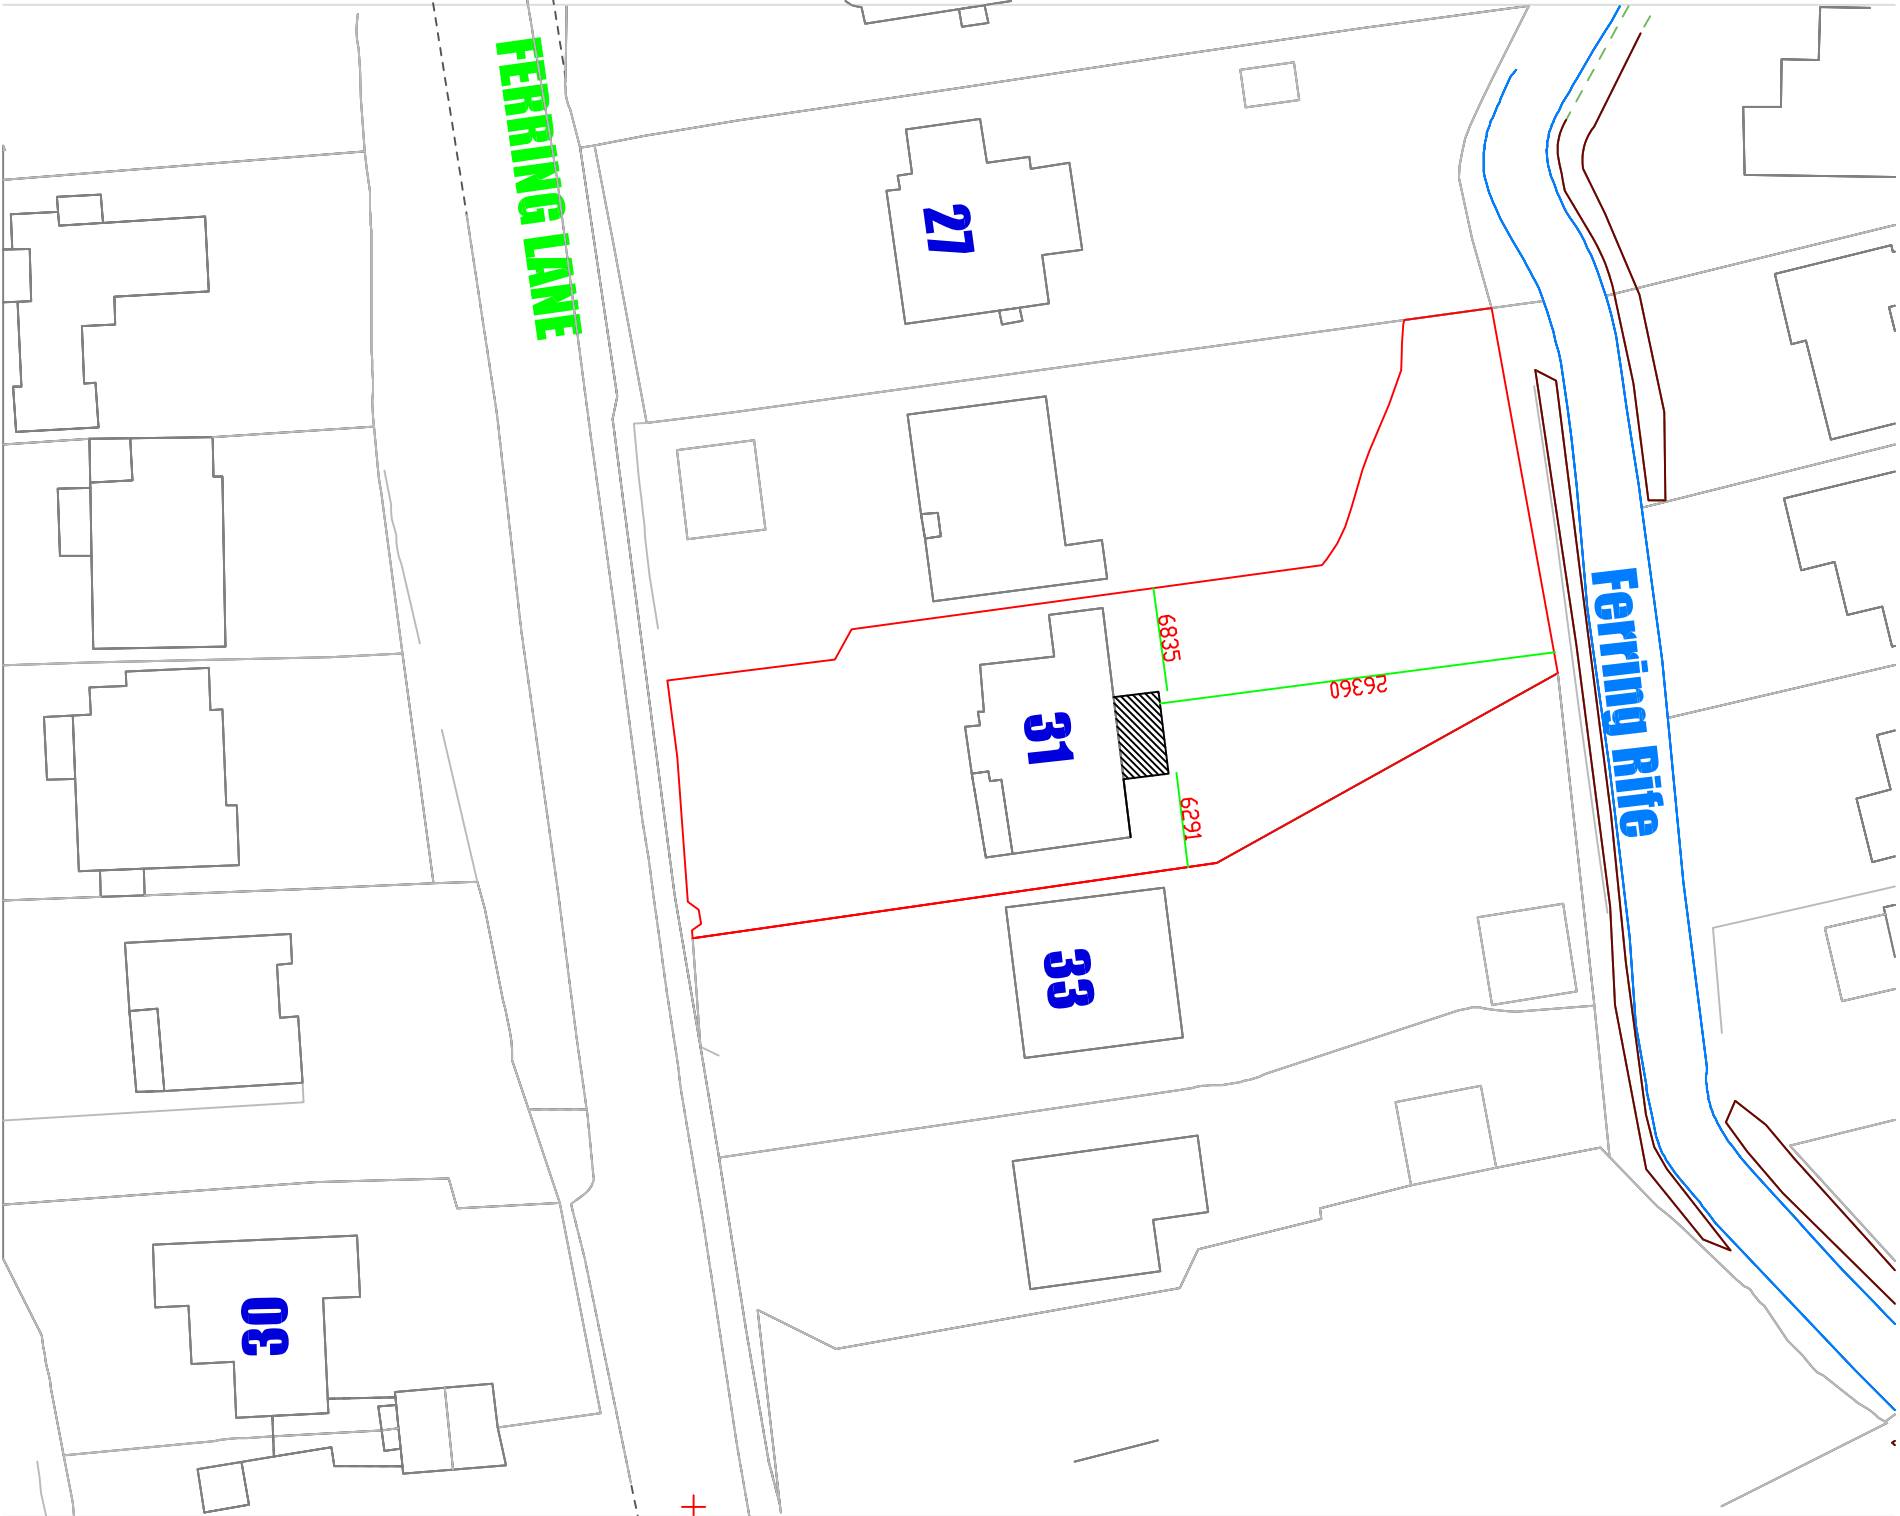

STREETWISE LICENCE NO. 100047474

REF. 31 FERRING LANE BN12 6QT.

Drawing Title
BLOCK AND LOCATION PLAN

REV.1

Scale
Date 1:500/1:12500 A3
2ND FEB 2015

Drawn By
SBT

STEVE AND TRACEY THOMAS
TEL 01903 538814
TRACEYCTHOMAS15@GMAIL.COM