
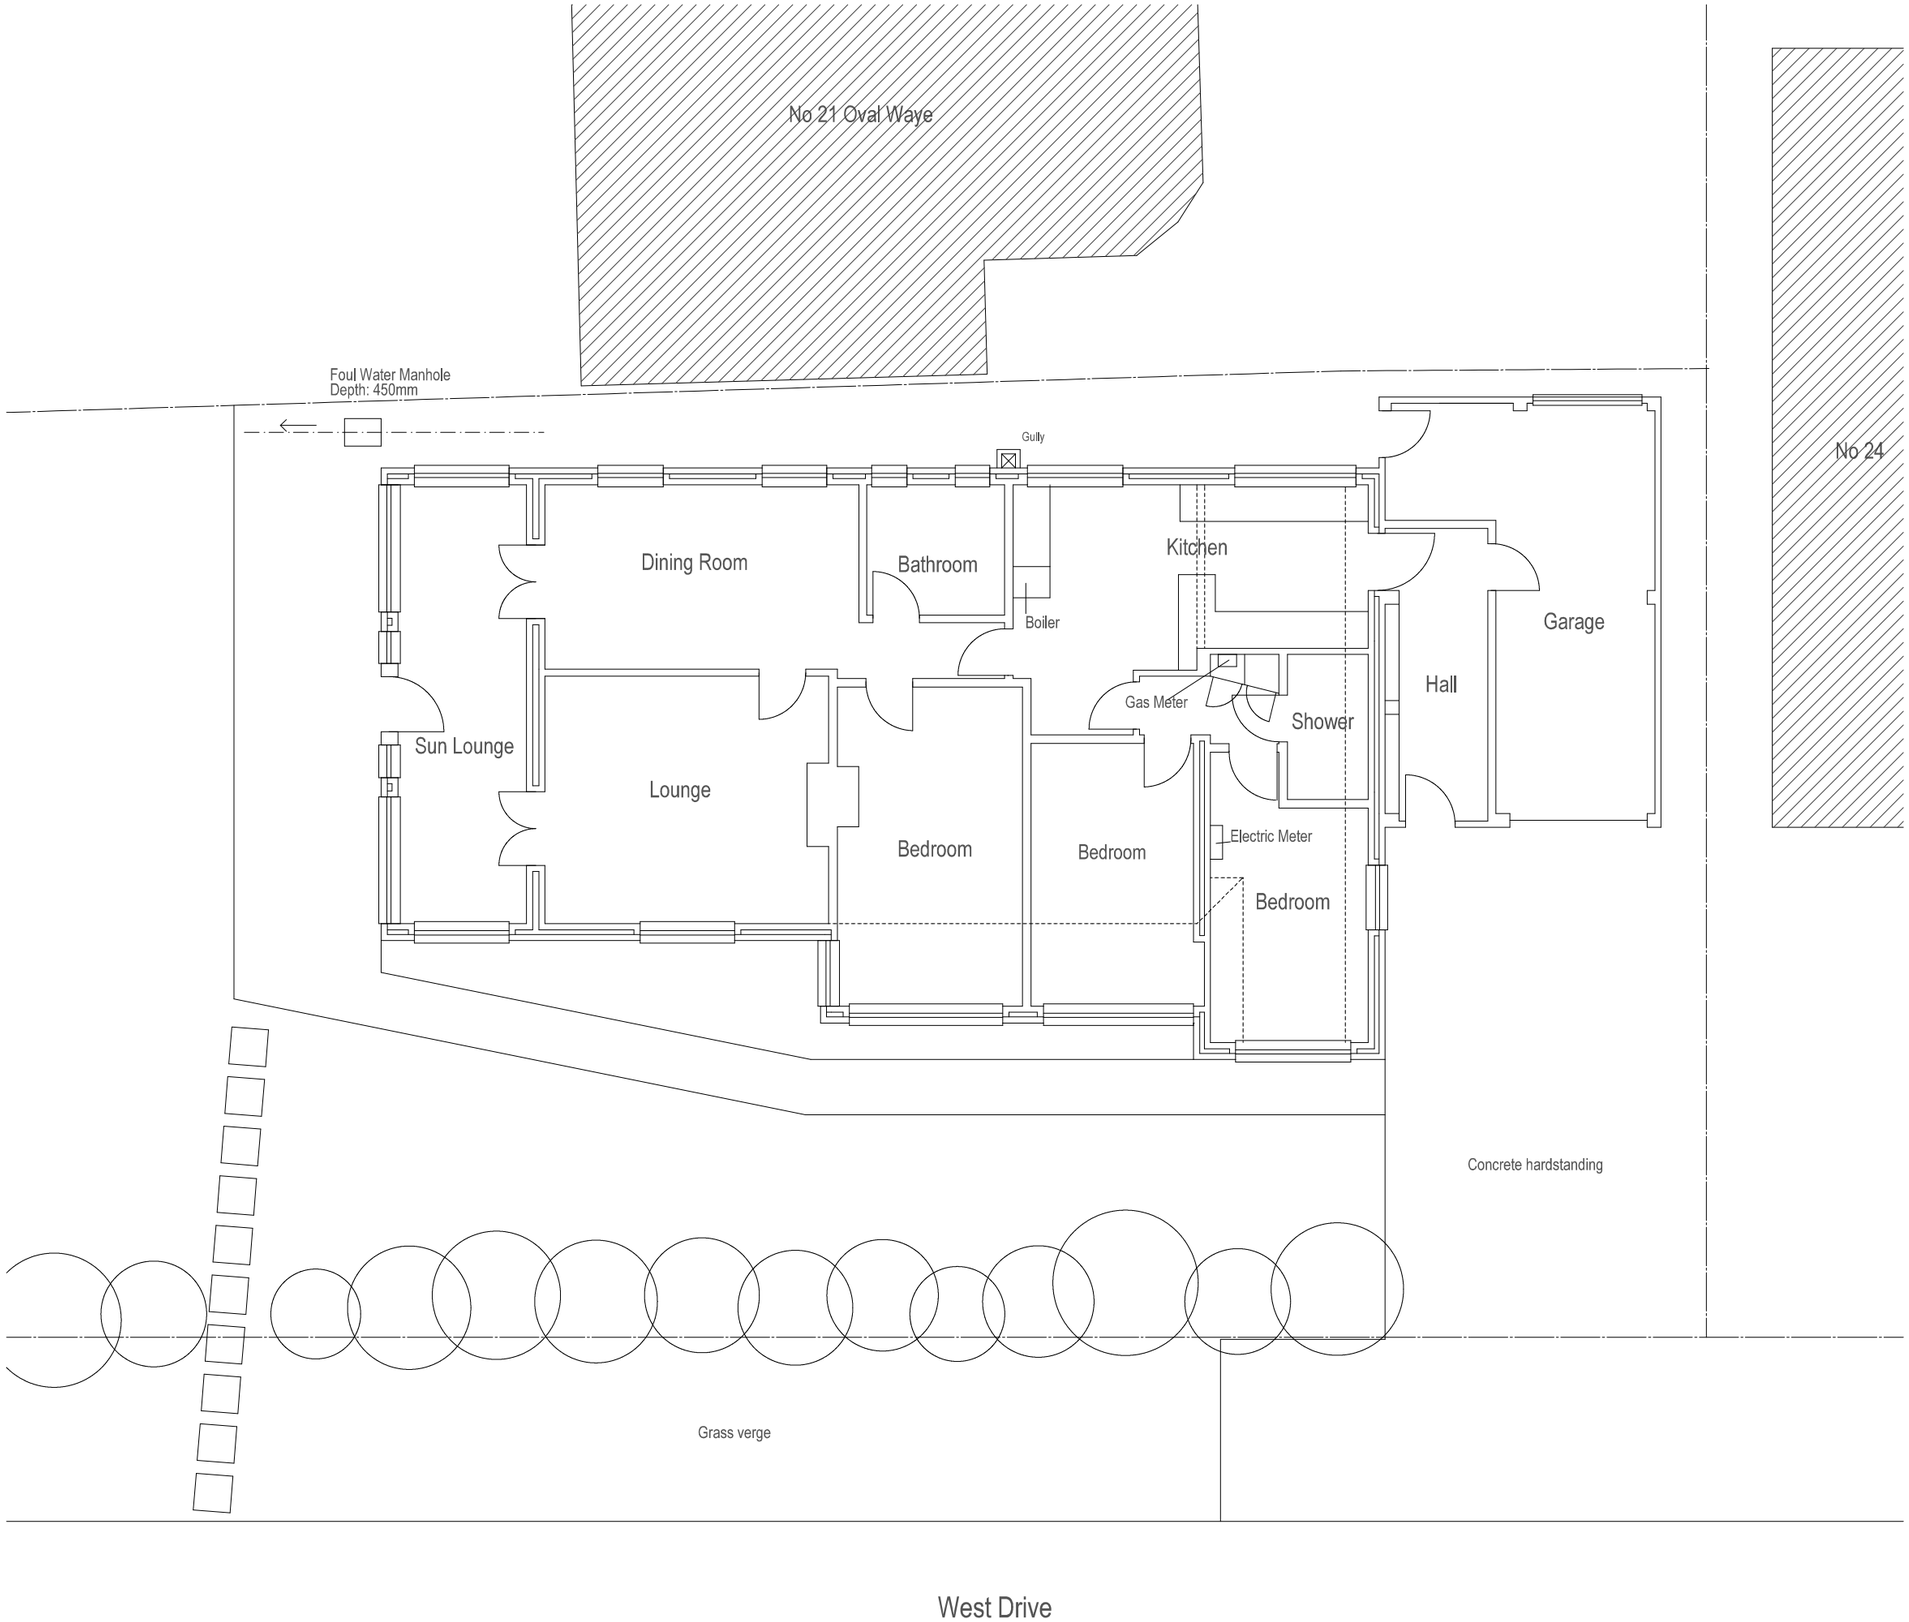


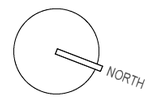

1 0 1 2 3 4 5

Metres

Revisions

PROJECT

26 West Drive
Ferring

DRAWING

Ground Floor Plan
Existing

Scale	Date	Drg No
1:100@A3	Nov 2017	1719/SR01

Drawn by	Checked by	Revision
RS	GC	

Glenn Curran MCIAT

ARCHITECTURAL DESIGN + TECHNOLOGY

THE STUDIO 19 UPPER WEST DRIVE FERRING WEST SUSSEX BN12 5RG
T 01903 248787 M 07905 306875 E INFO@GLENNCURRAN.CO.UK

© Copyright