

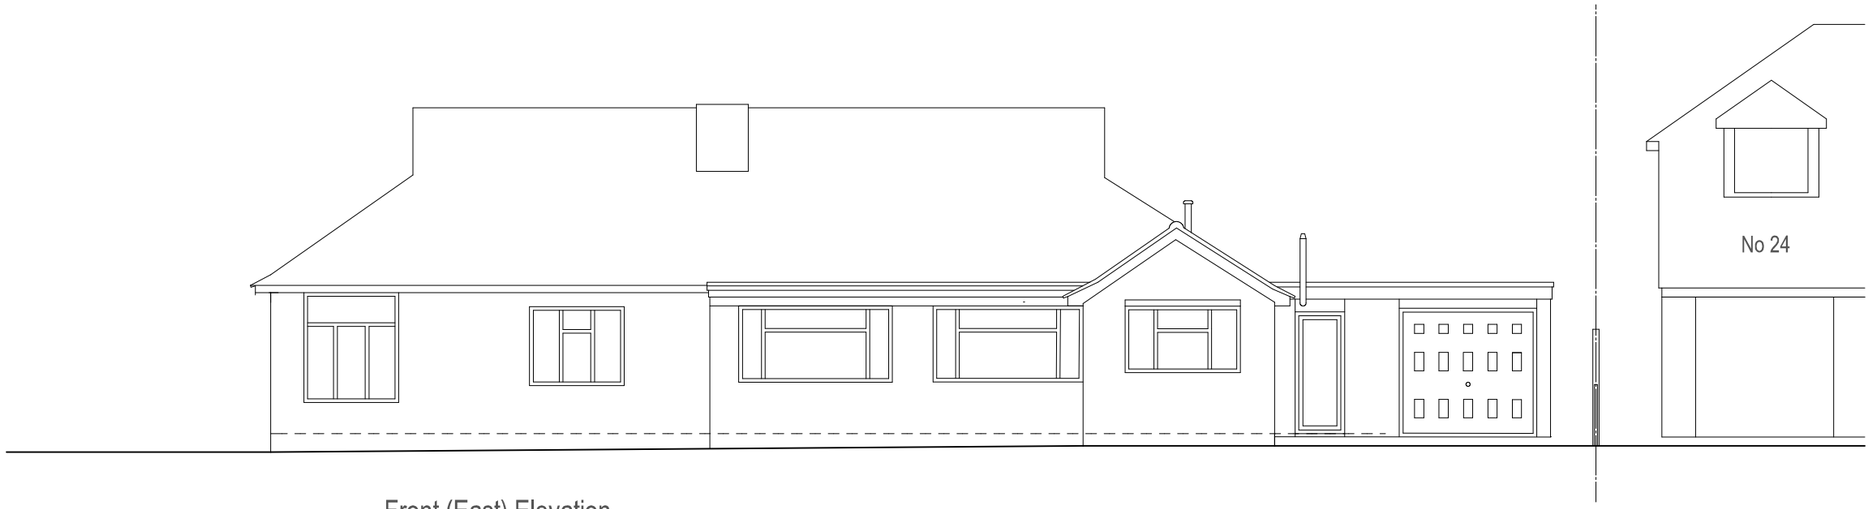


Front (East) Elevation

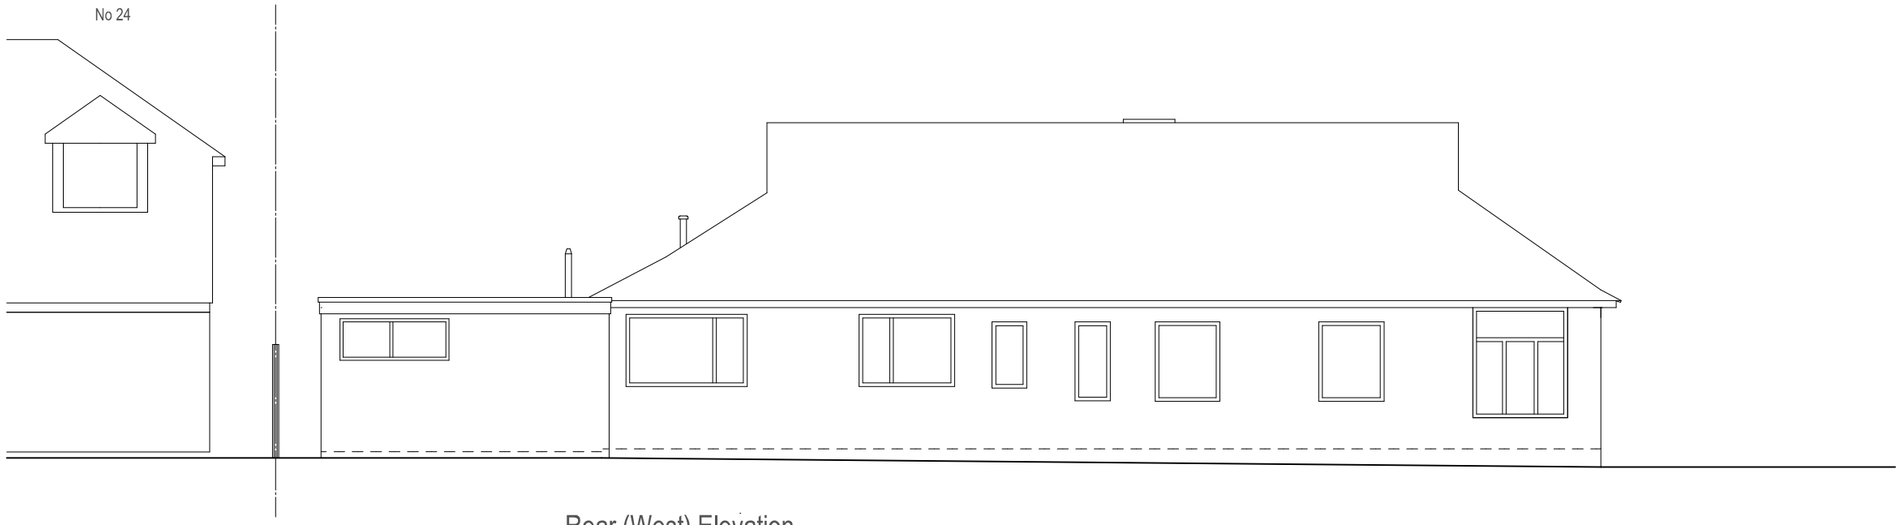

Rear (West) Elevation

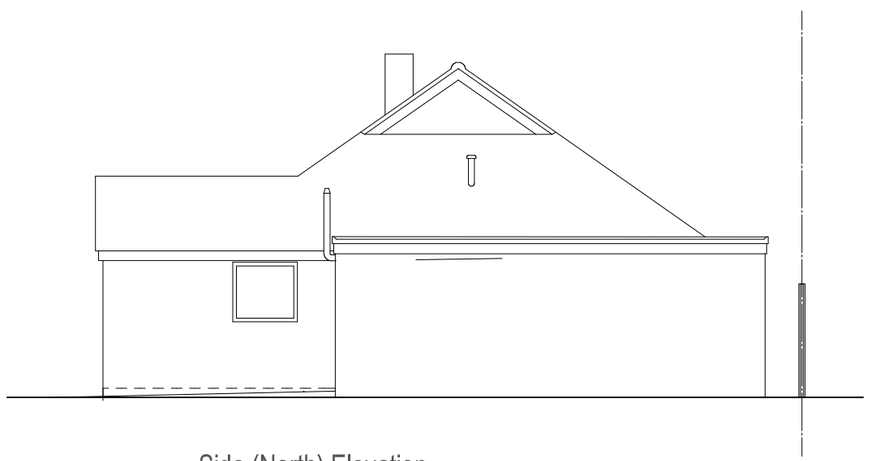

Side (North) Elevation



Side (South) Elevation

1 0 1 2 3 4 5

Metres

Revisions

PROJECT

26 West Drive
Ferring

DRAWING

Elevations
Existing

Scale	Date	Drg No
1:100@A3	Nov 2017	1719/SR02
Drawn by	**Checked by**	**Revision**
RS	GC	

Glenn Curran MCIAT

ARCHITECTURAL DESIGN + TECHNOLOGY

THE STUDIO 19 UPPER WEST DRIVE FERRING WEST SUSSEX BN12 5RG

T 01903 248787 M 07905 306375 E INFO@GLENNCURRAN.CO.UK

© Copyright

ARUN DISTRICT COUNCIL FG/25/18/HH