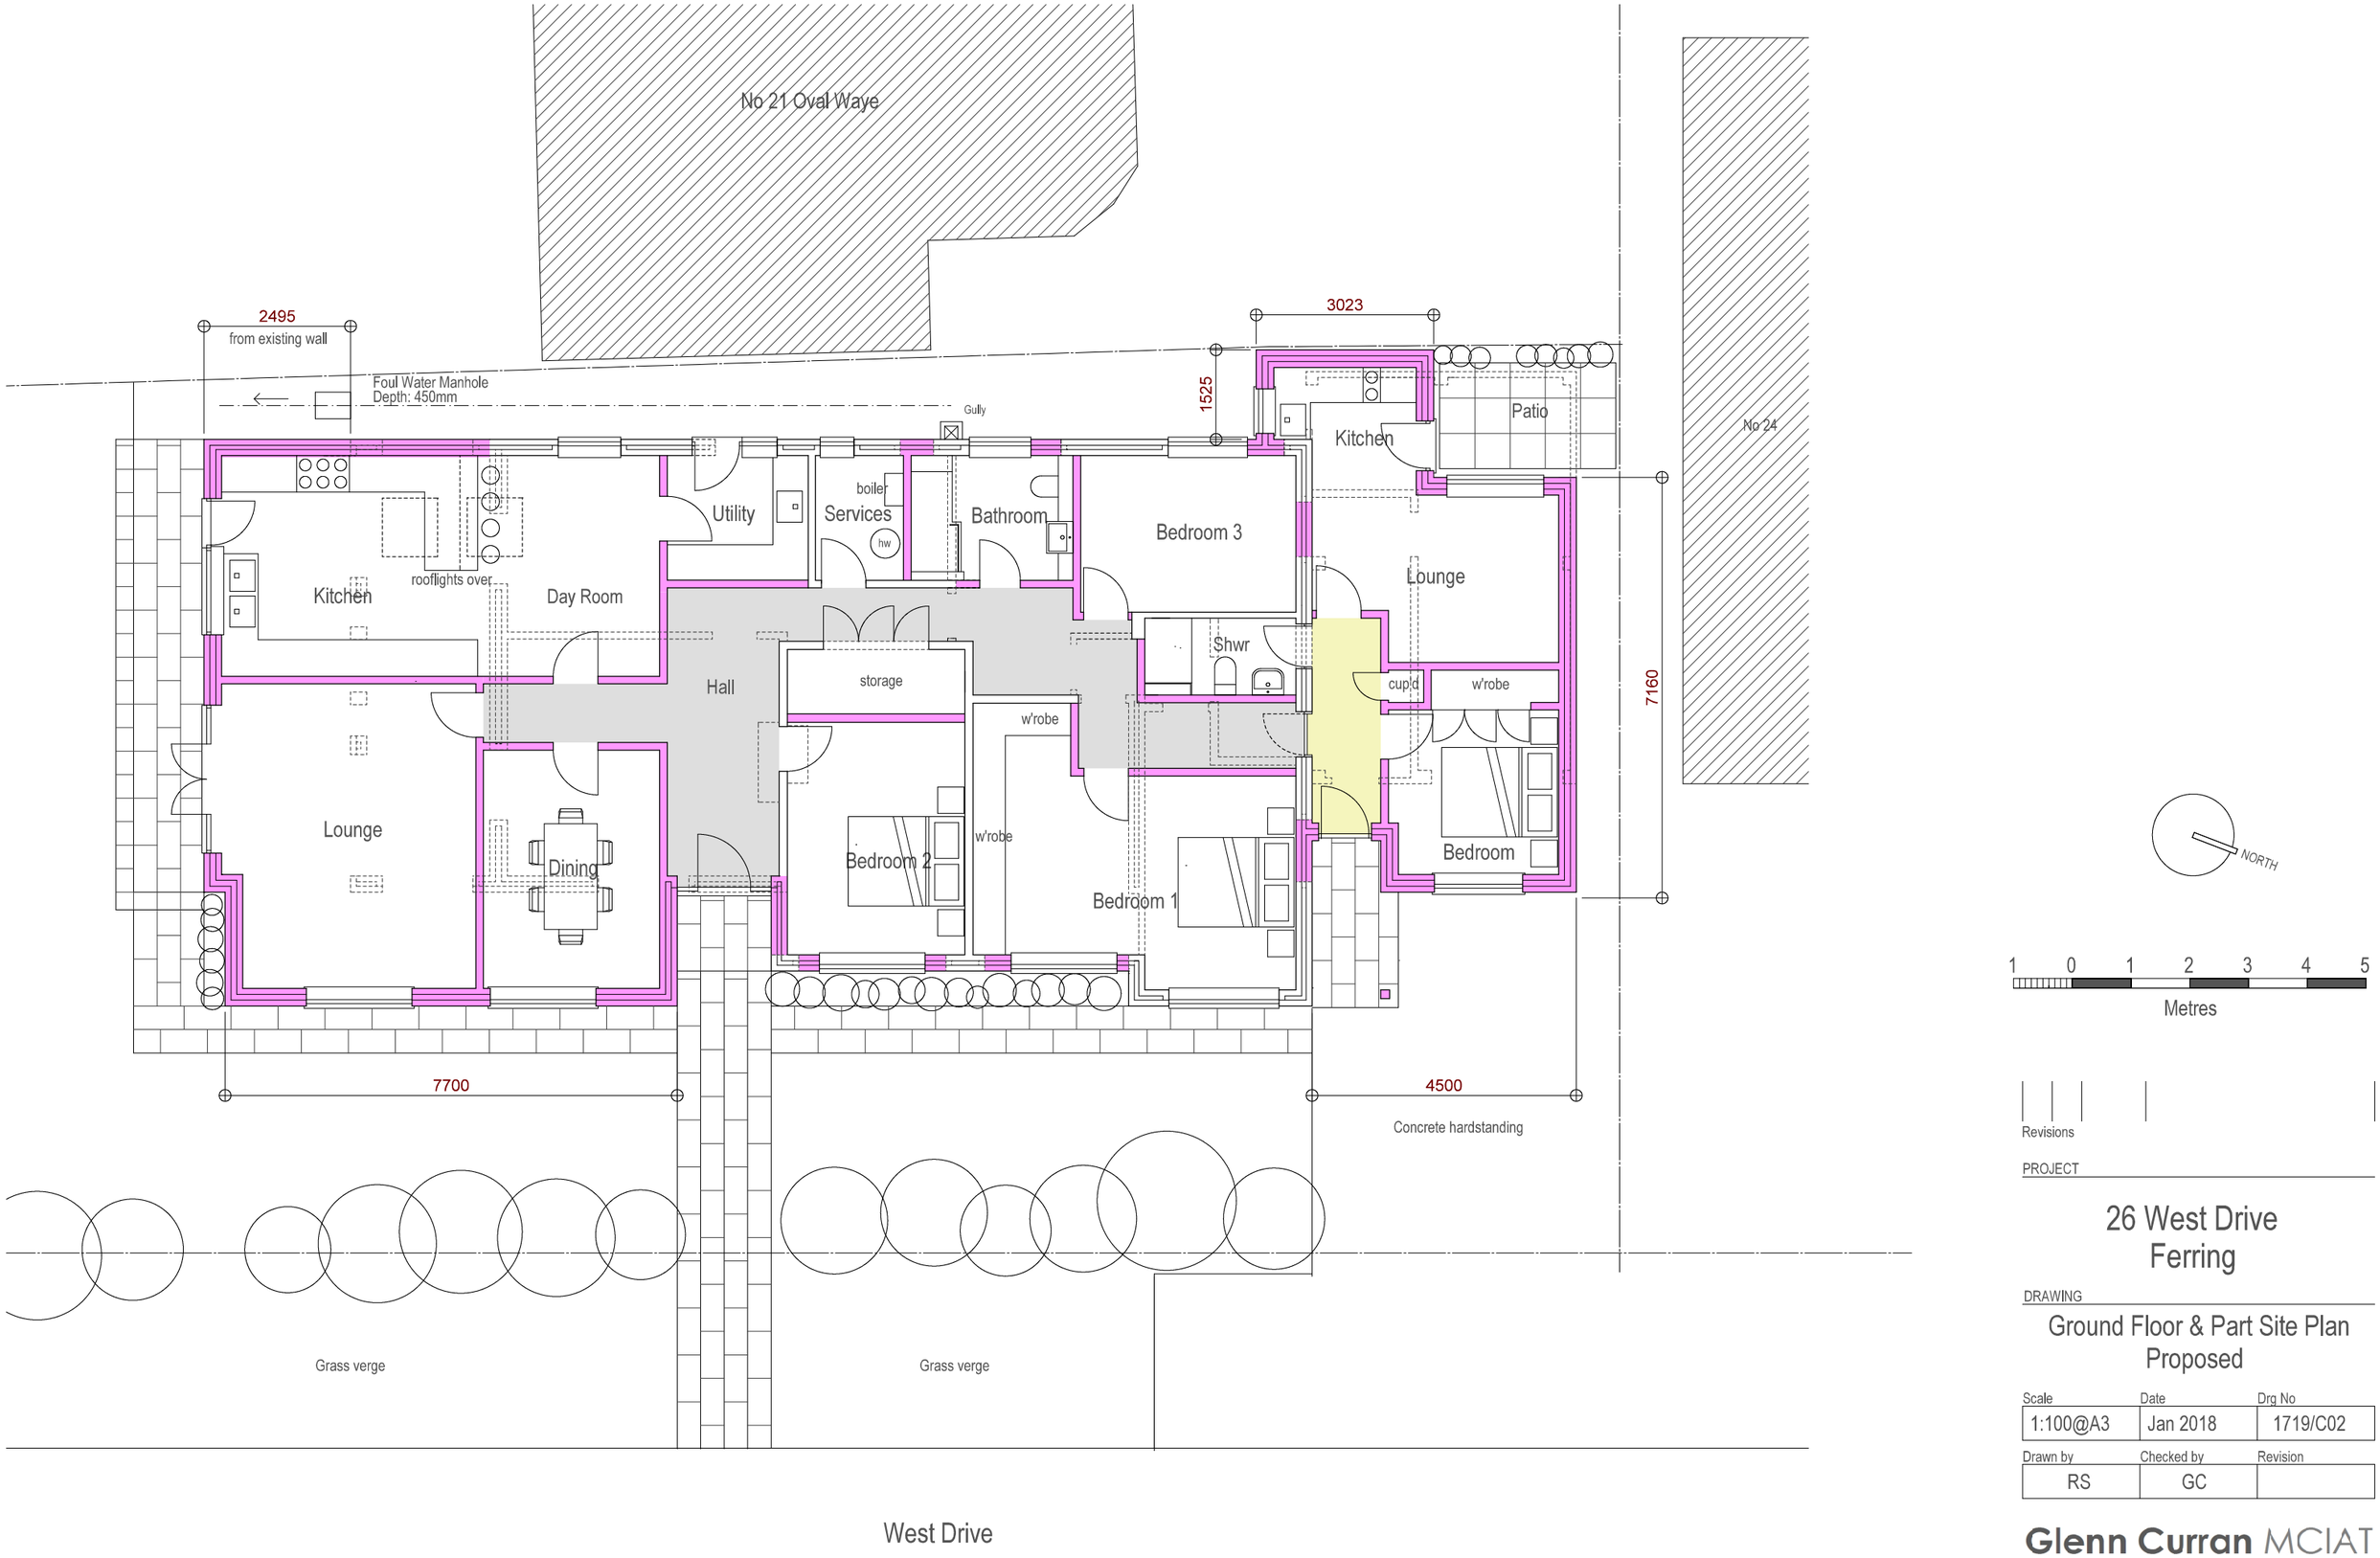


Revisions

PROJECT

26 West Drive
Ferring

DRAWING

Ground Floor & Part Site Plan Proposed

Scale	Date	Drg No
1:100@A3	Jan 2018	1719/C02
Drawn by	**Checked by**	**Revision**
RS	GC	

Glenn Curran MCIAT

ARCHITECTURAL DESIGN + TECHNOLOGY

THE STUDIO 19 UPPER WEST DRIVE FERRING WEST SUSSEX BN12 5RG
T 01903 248787 M 07905 306375 E INFO@GLENNCURRAN.CO.UK

© Copyright

ARUN DISTRICT COUNCIL FG/25/18/HH