


WEST DRIVE

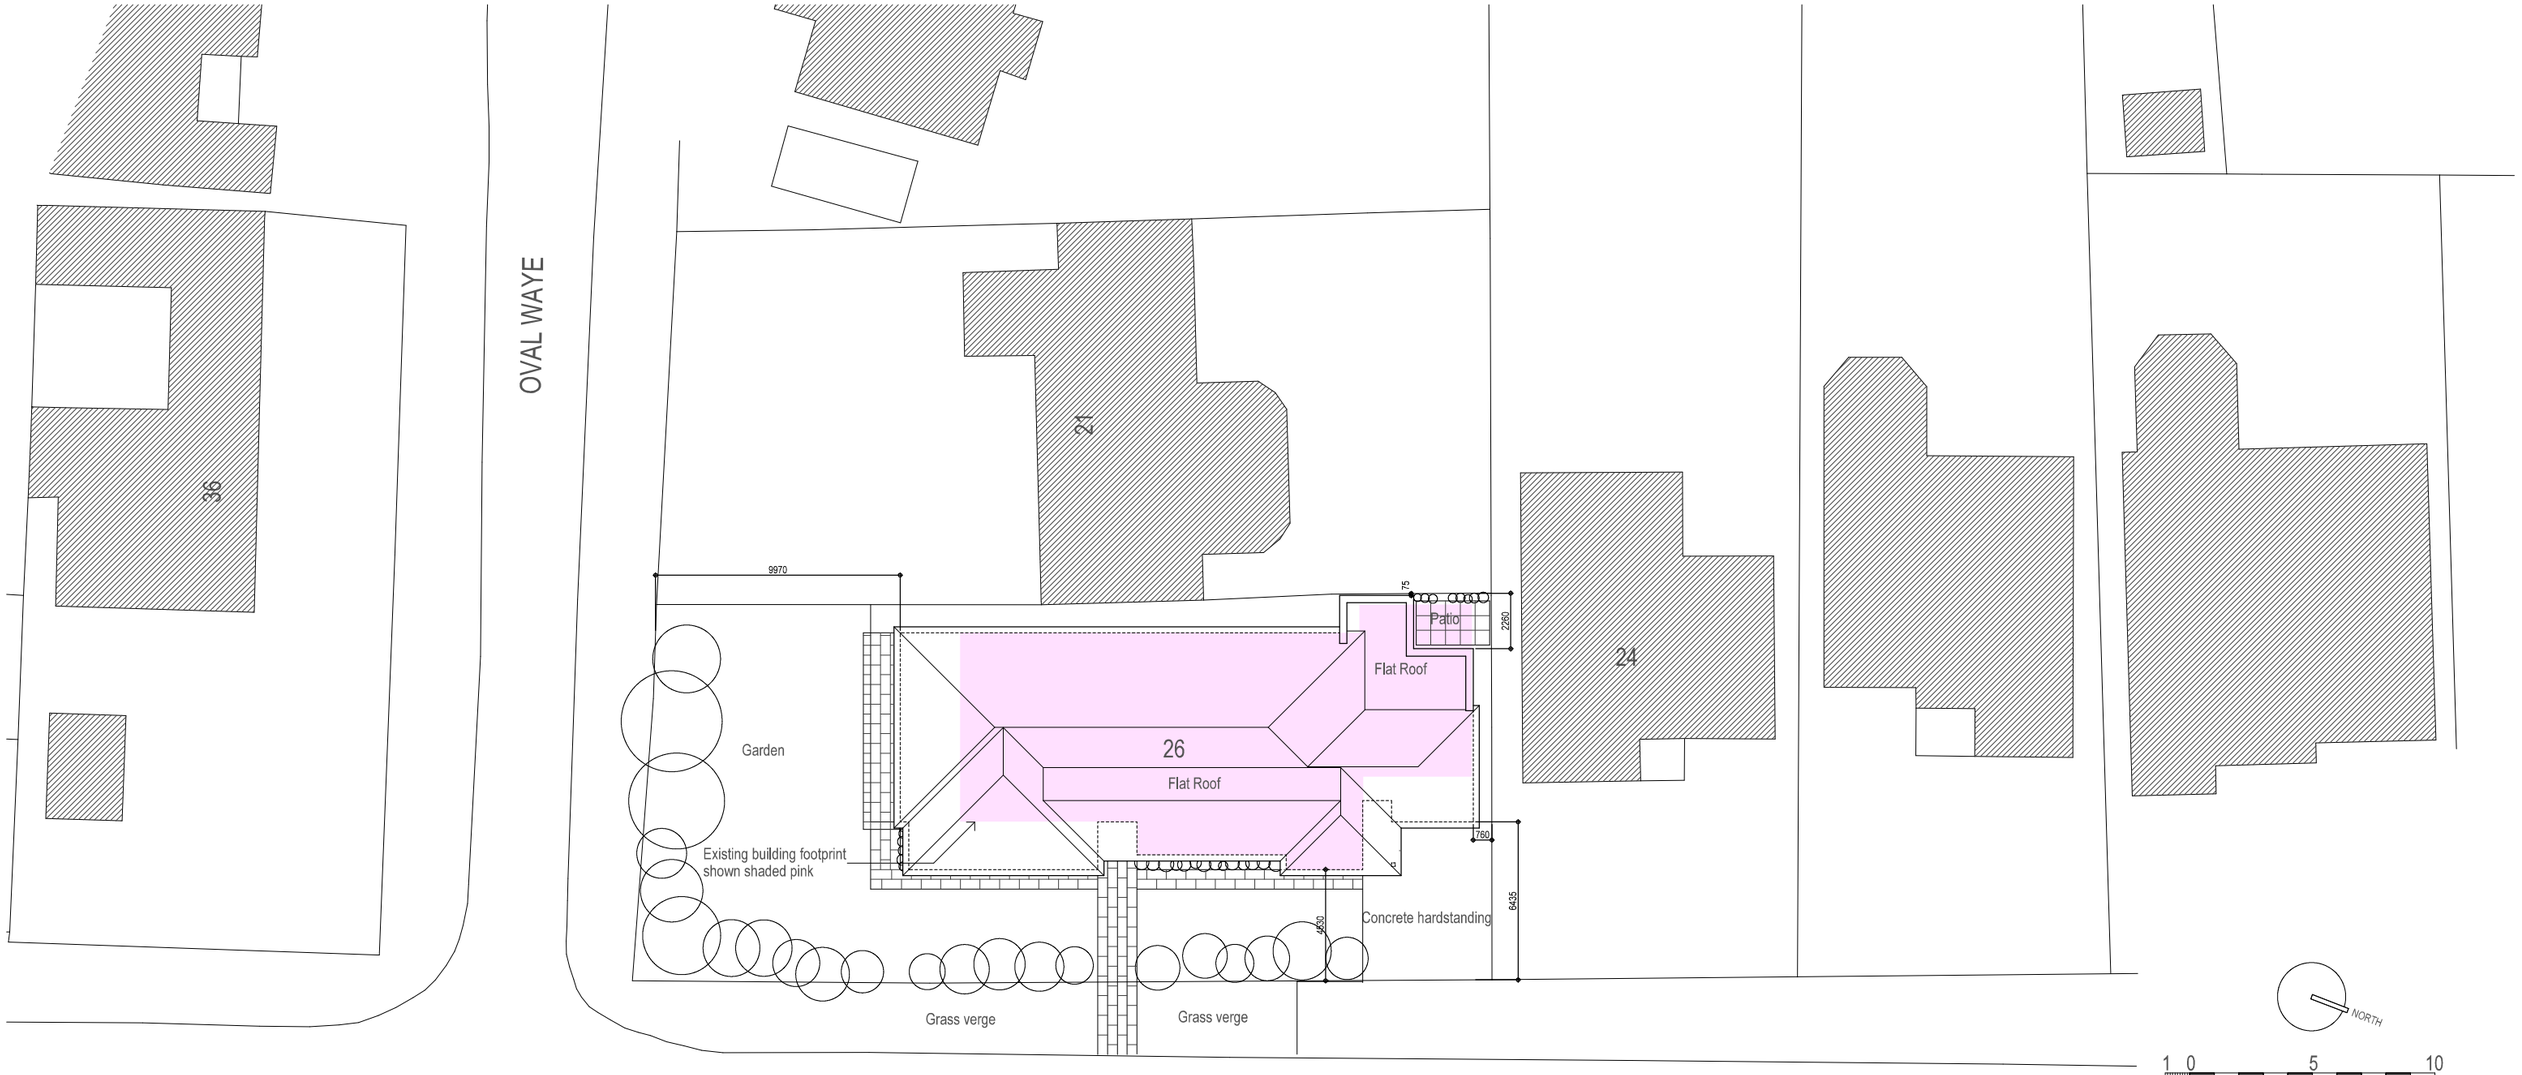

ARUN DISTRICT COUNCIL FG/25/18/HH

A		20/02/18	Dimensions added.

Revisions

PROJECT

26 West Drive
Ferring

DRAWING

Site / Block / Roof Plan
Proposed

Scale	Date	Drg No
1:250@A3	Jan 2018	1719/C01
Drawn by	**Checked by**	**Revision**
RS	GC	A

Glenn Curran MCIAT
ARCHITECTURAL DESIGN + TECHNOLOGY
THE STUDIO 19 UPPER WEST DRIVE FERRING WEST SUSSEX BN12 5RG
T 01903 248787 M 07905 306875 E INFO@GLENNCURRAN.CO.UK

© Copyright