



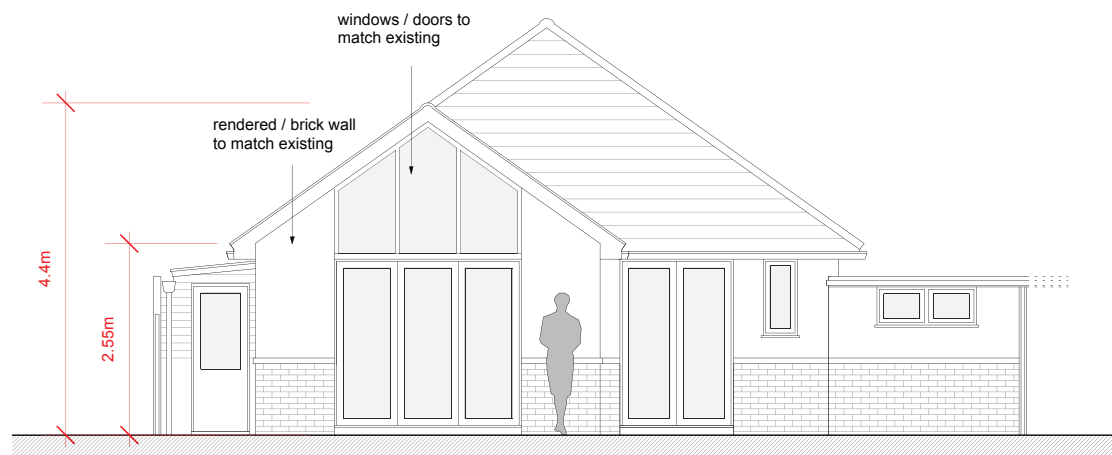

PROPOSED ELEVATION A-A

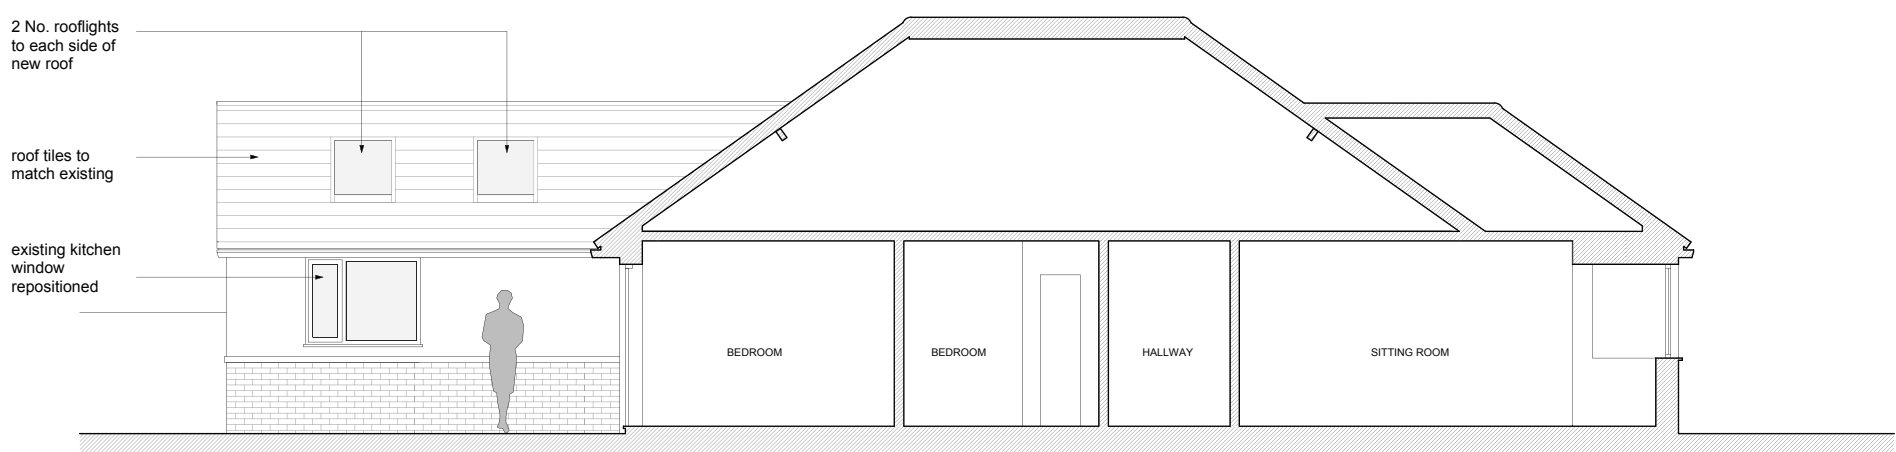


PROPOSED SECTIONAL ELEVATION B-B



PROPOSED ELEVATION C-C

**257 GORING WAY, FERRING,
WEST SUSSEX, BN12 5BY**
 DRWG 257GW 005 PROPOSED
 ELEVATIONS / SECTIONS
 SCALE 1:100 @ A3
 PLANNING DRAWINGS
 15.02.2021
 (REV A - 23.02.2021)

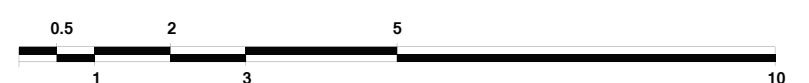

SCALE IN METERS 1:100