

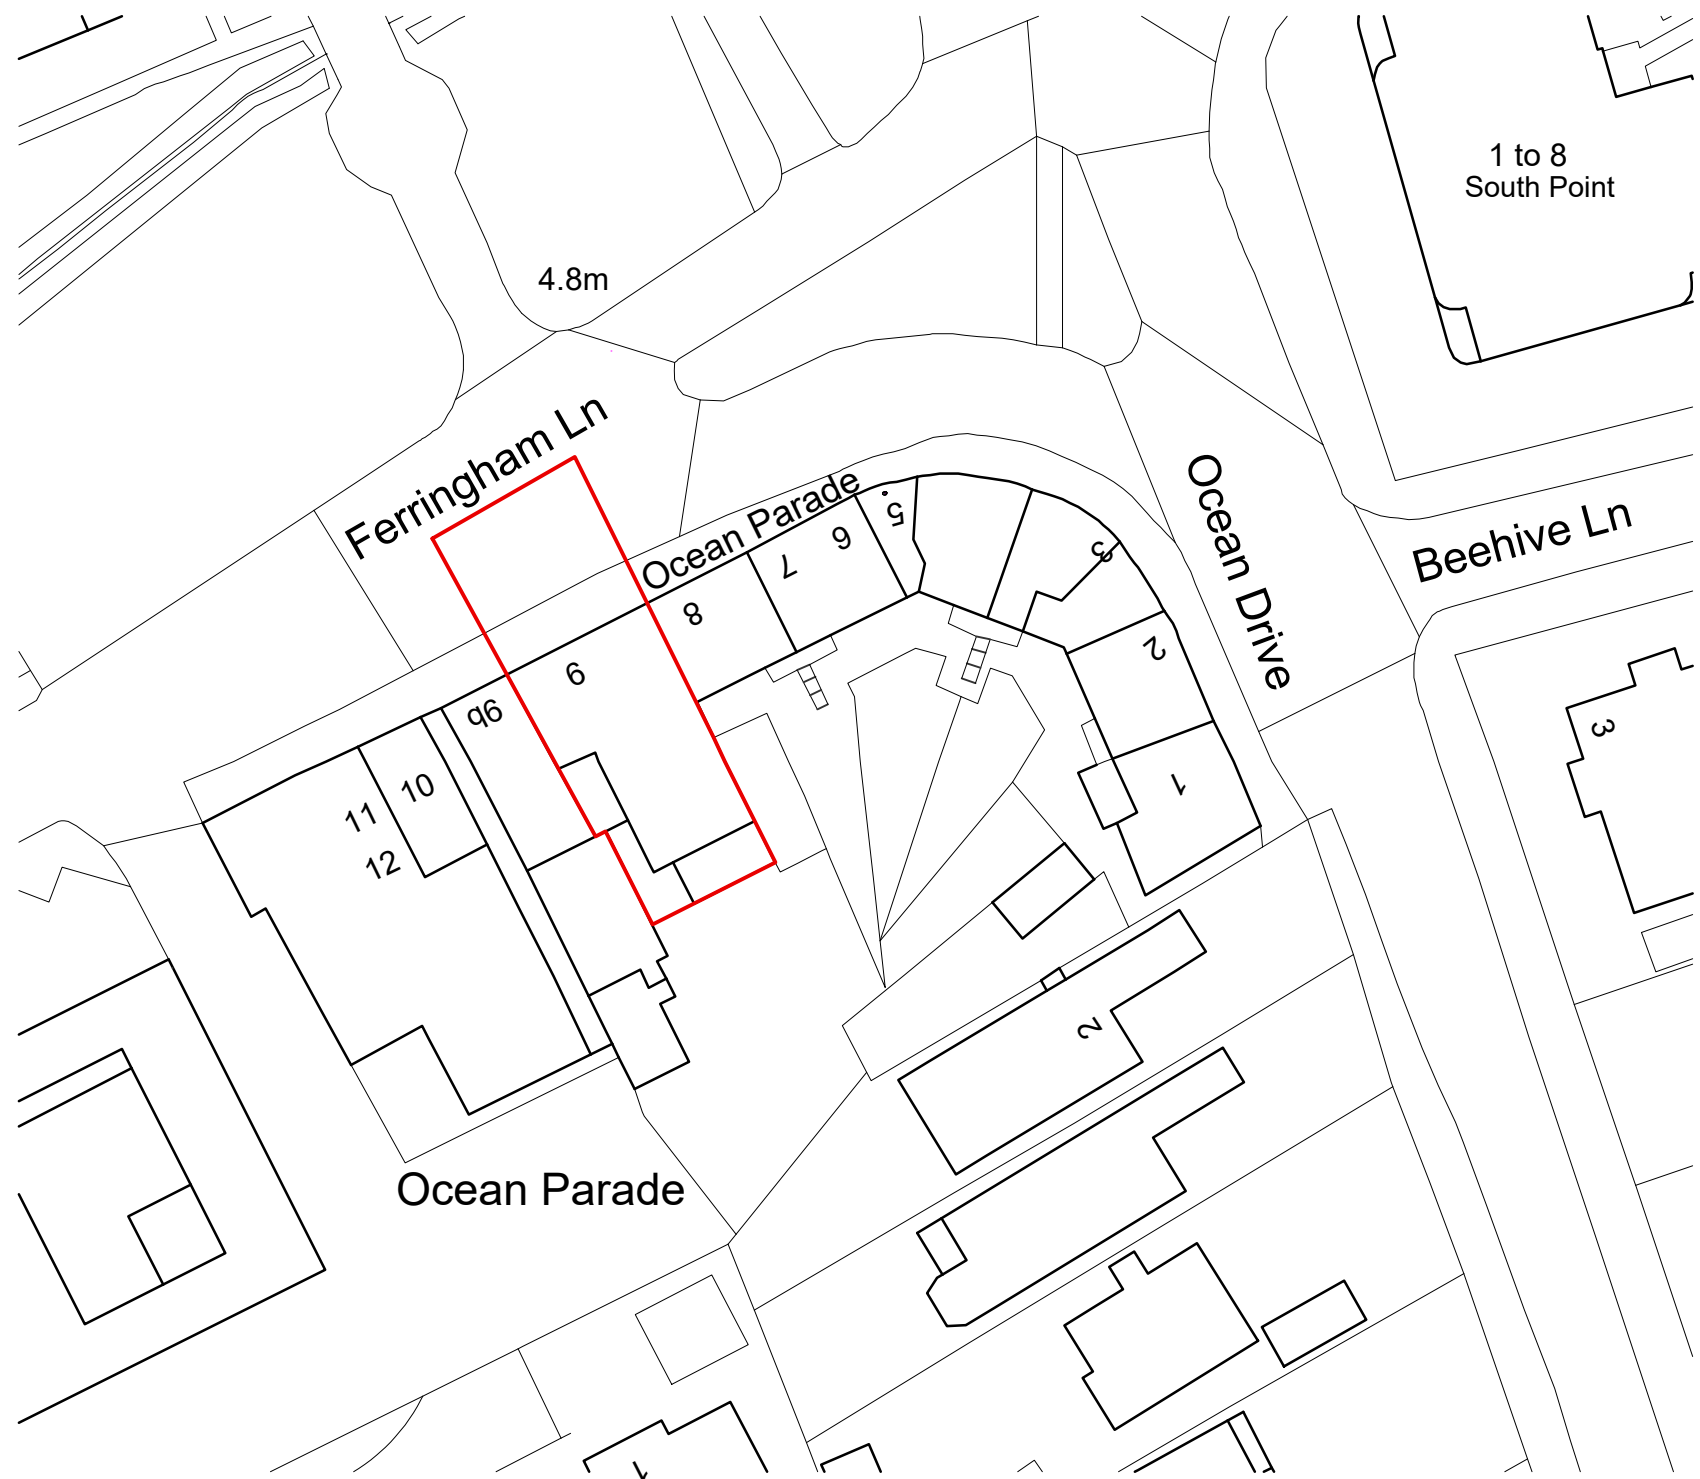


- Notes**
- All dimensions must be checked on site and not scaled from this drawing, apart from the local authority.
 - Any works commencing on site prior to obtaining full planning and building regulation approval including full condition discharge, is entirely at the client's / contractor's risk.
 - The contractor is responsible for taking and checking all levels and dimensions prior to ordering materials and starting work on site.
 - Any discrepancies are to be reported to OM Architectural Design prior to commencing any works.
 - All building work is to be carried out in accordance with building regulations and to the satisfaction of the local authority and as such additional unforeseen building works may be required on site.
 - These drawings do not constitute full working drawings.
 - All drawings are copyright of OM Architectural Design and may not be copied or reproduced by any third party without prior written consent.

Key

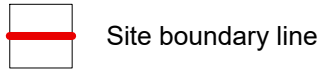

01 EXISTING BLOCK PLAN
Scale: 1:500

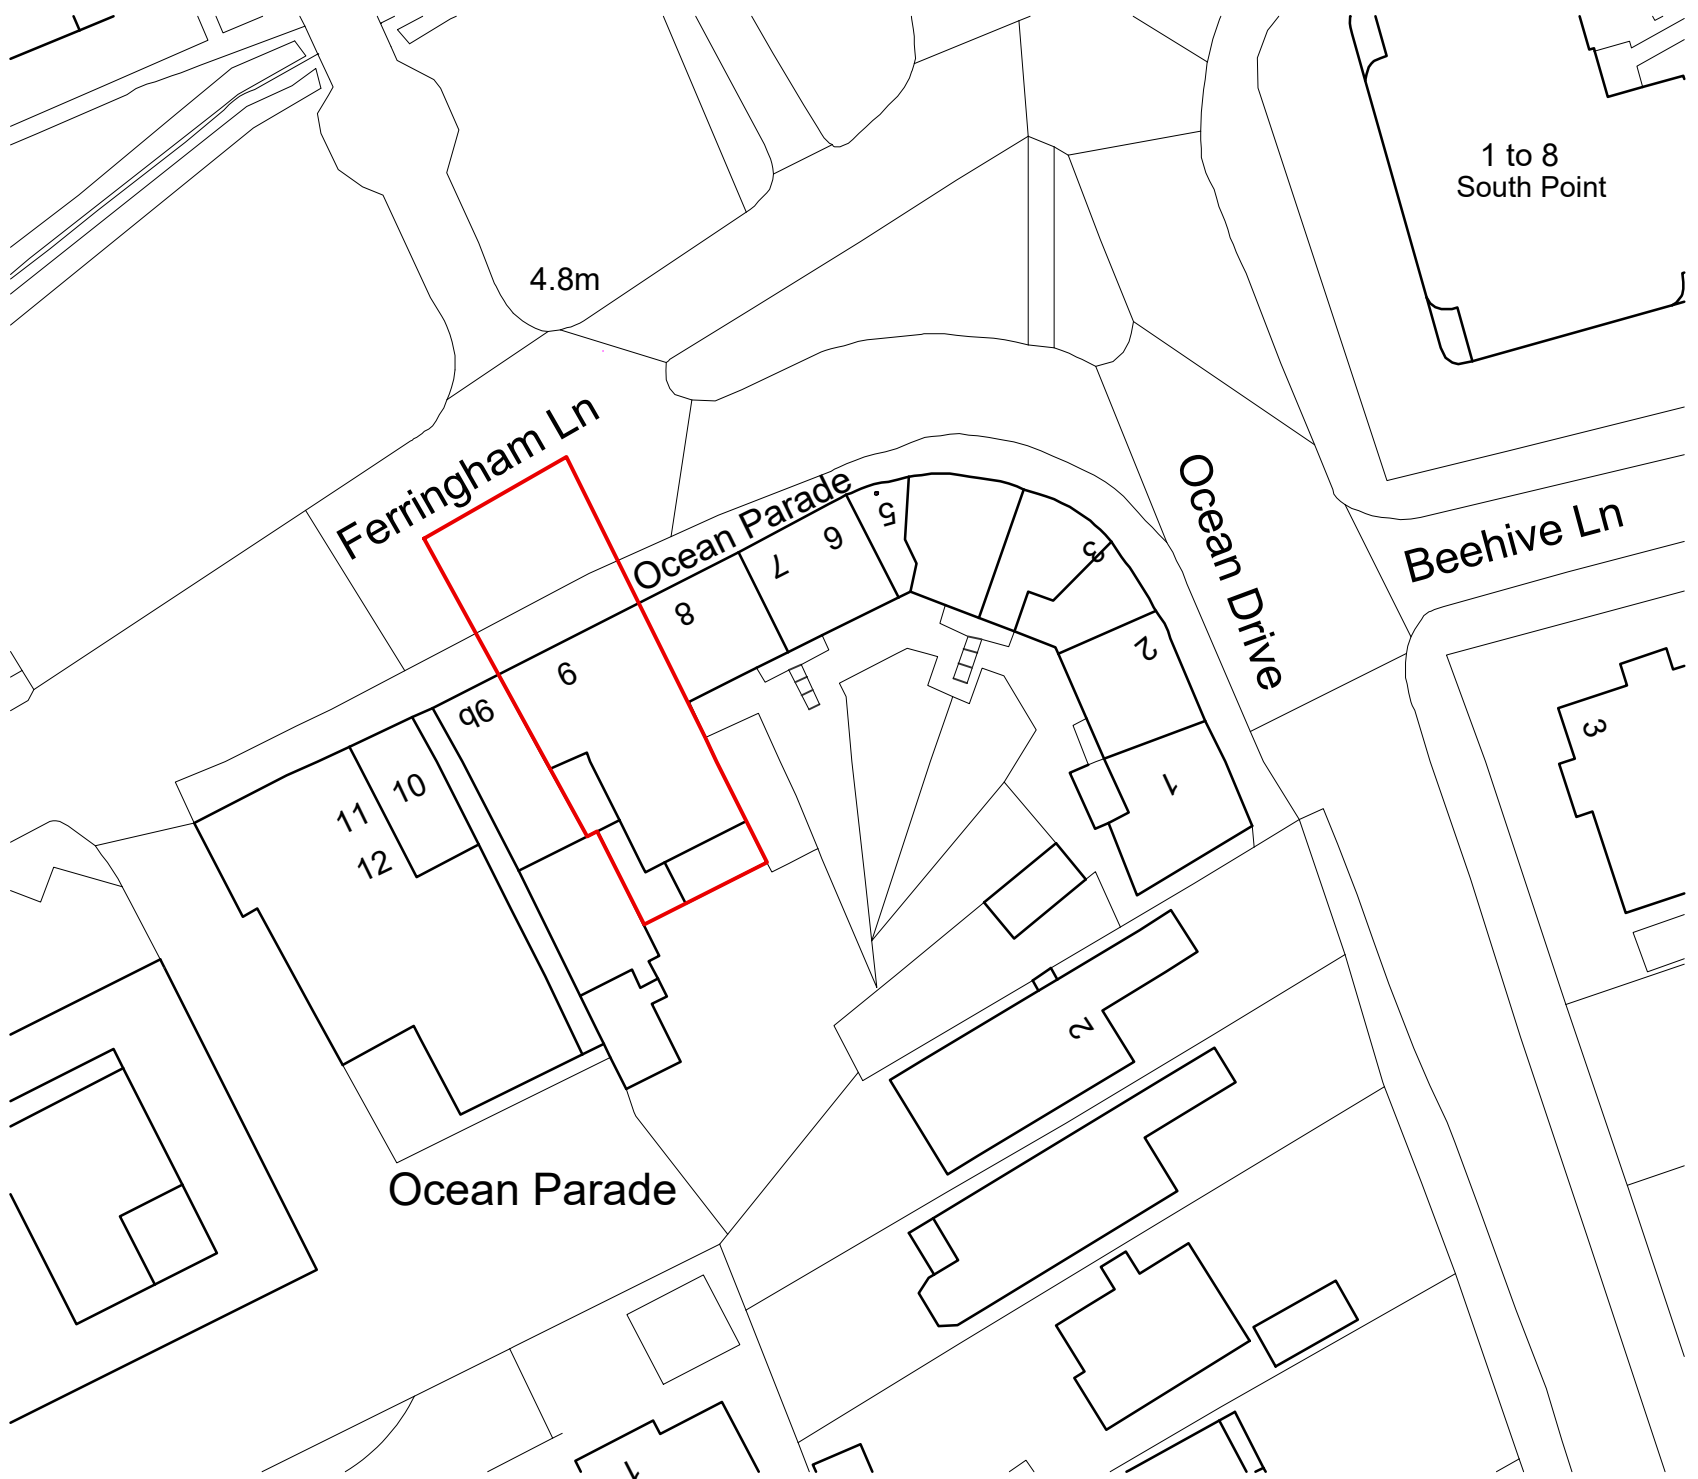

02 PROPOSED BLOCK PLAN
Scale: 1:500

01	Feb. '22	Planning application submission	SB	OM
00	Jan. '22	Planning app. for ext. changes	SB	OM
Rev	Date + notes		Drwn	Chkd

OM Architectural Design

Works House, Station Road, Angmering, BN16 3AA
Tel: 07590 508302
E-mail: info@olivermcgowan.co.uk

Project
Village Interiors

Drawing
Existing & Proposed Block Plan

Job Ref	Dwg No		Revision	
BCA	1001		01	
Scale(s)	Size	Date	Drwn	Chkd
1:500	A1	July	SB	OM

Status
Planning

1:500 SCALE BAR

