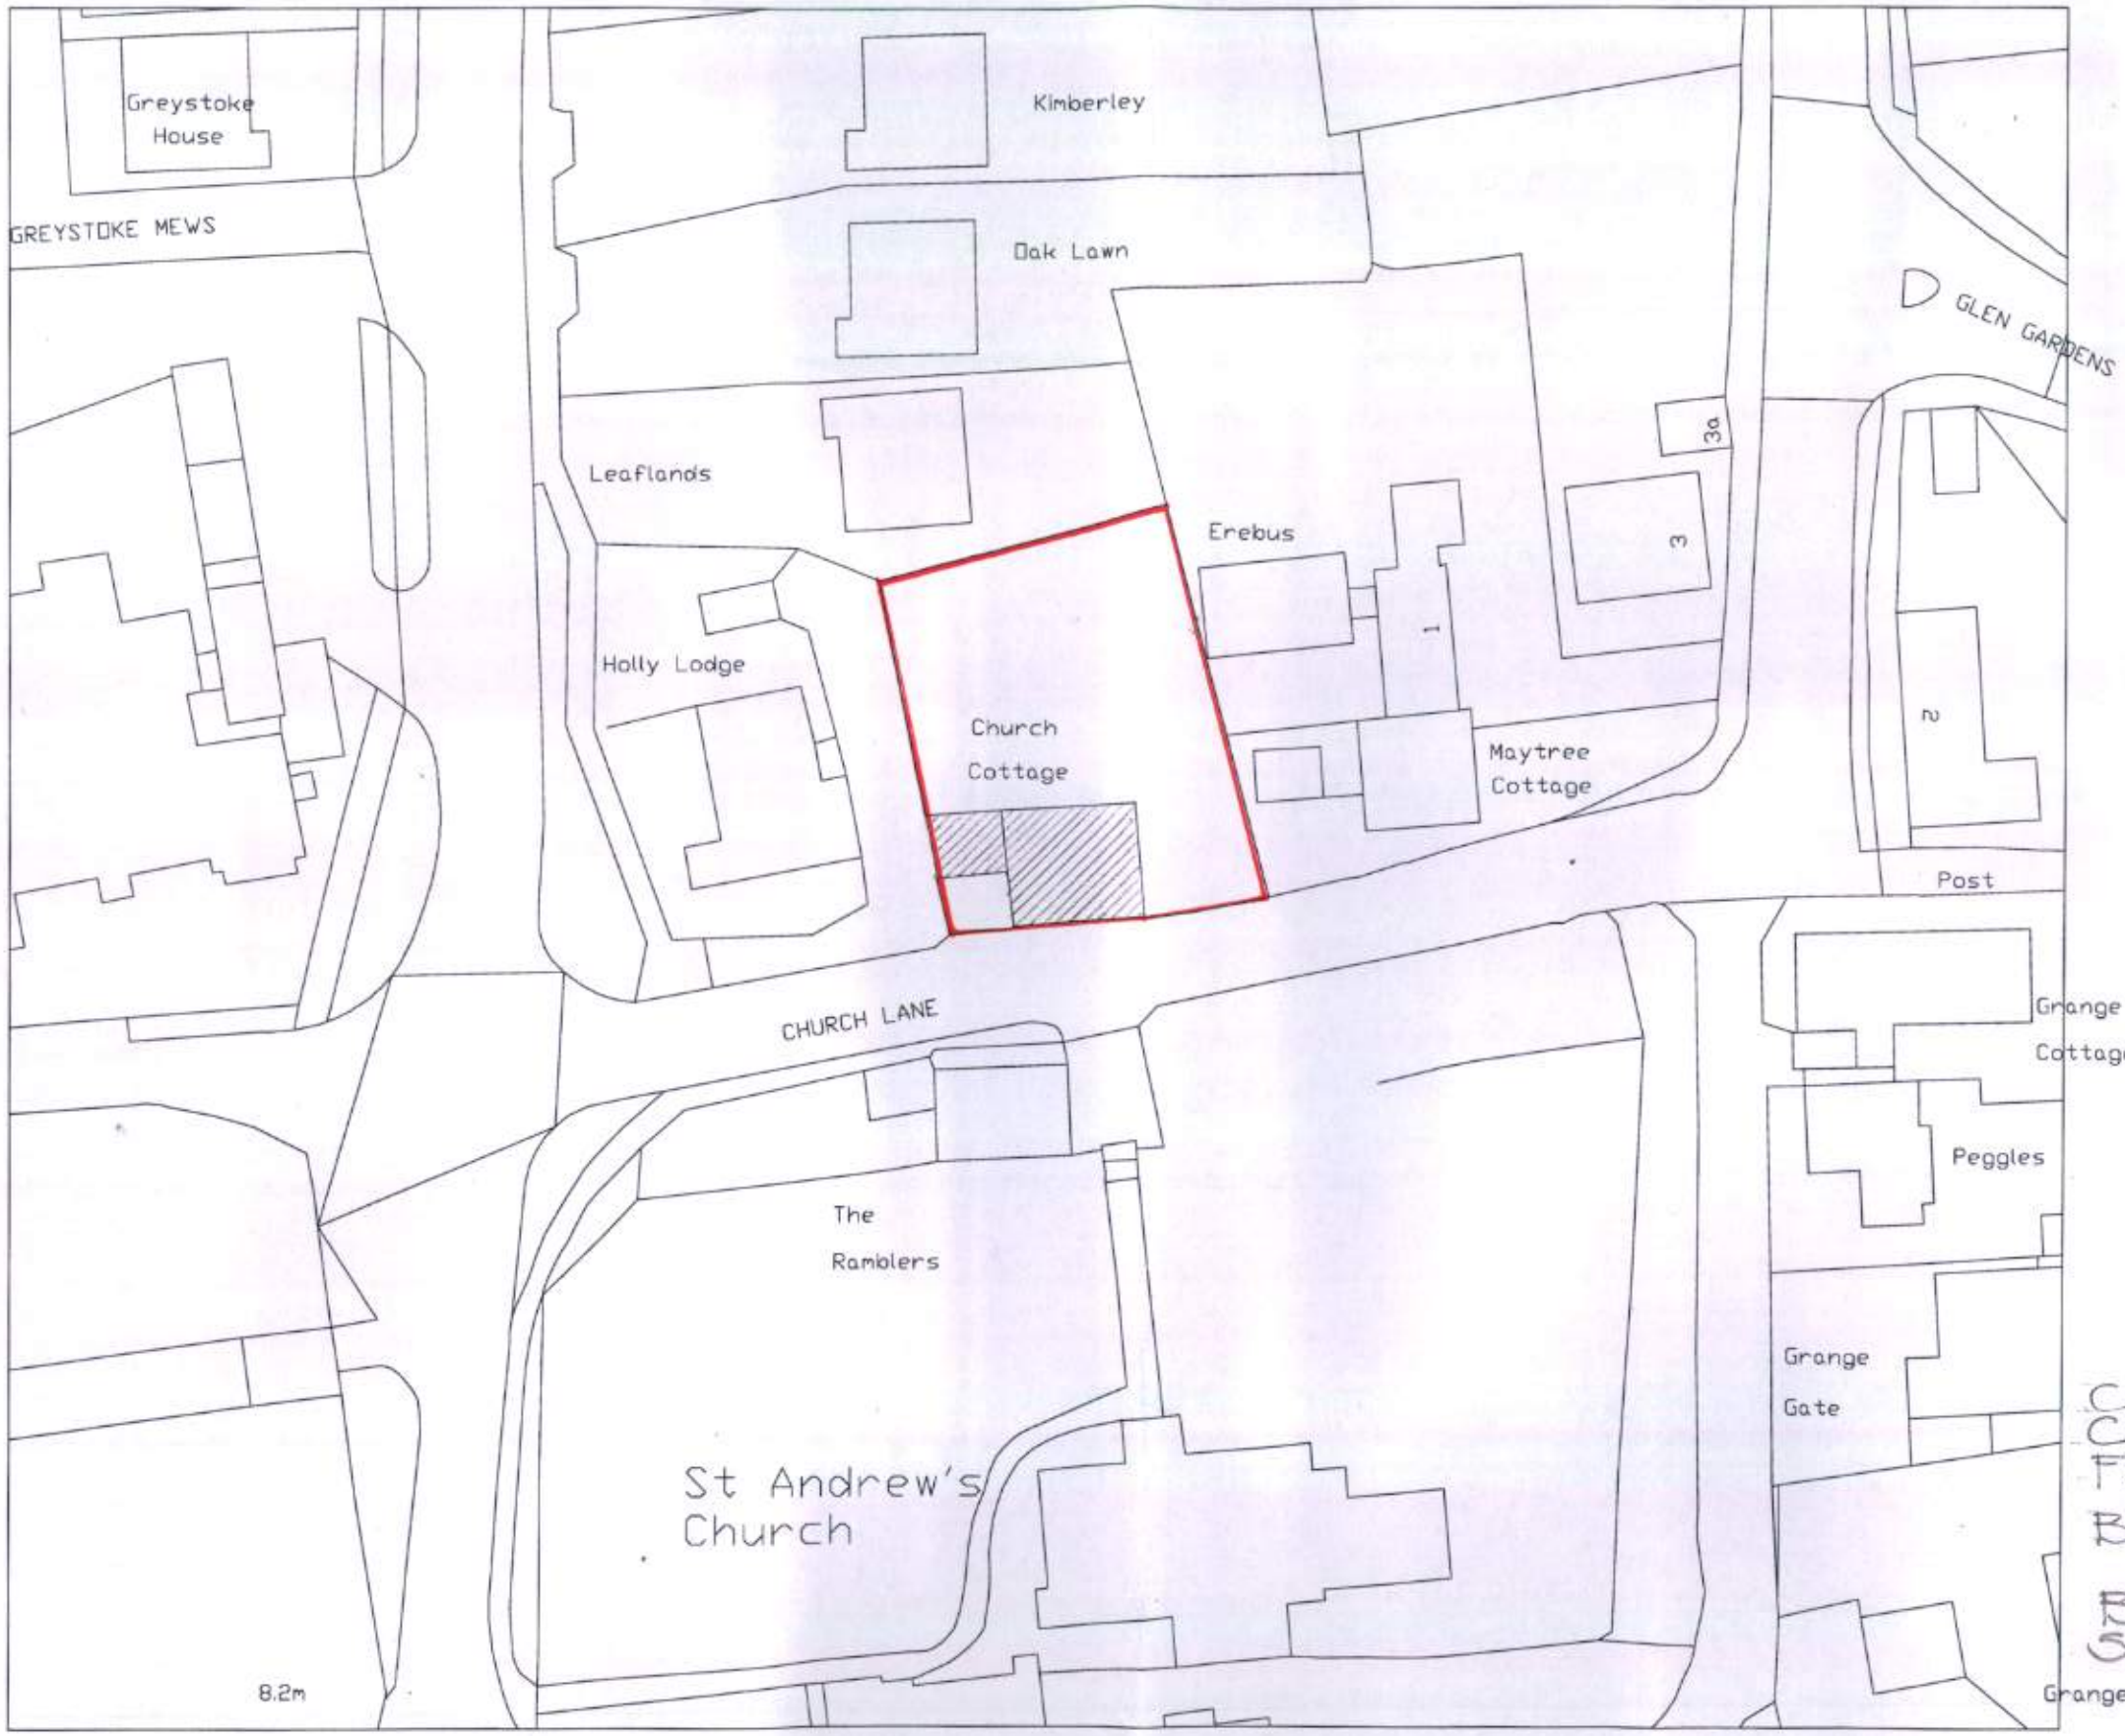

NORTH

CHURCH COTTAGE,
CHURCH LANE,
FERRING, WEST SUSSEX
BN12 5HN

BLOCK PLAN
SCALE 1:500

Ordnance Survey, (c) Crown Copyright 2012. All rights reserved. Licence number 100020449

0 1 2 3 4 5 6 7 8
PHYSICAL SCALE IN METERS

JOB N° 709 DWG N° 014

ARUN DISTRICT COUNCIL FG/27/12/L